


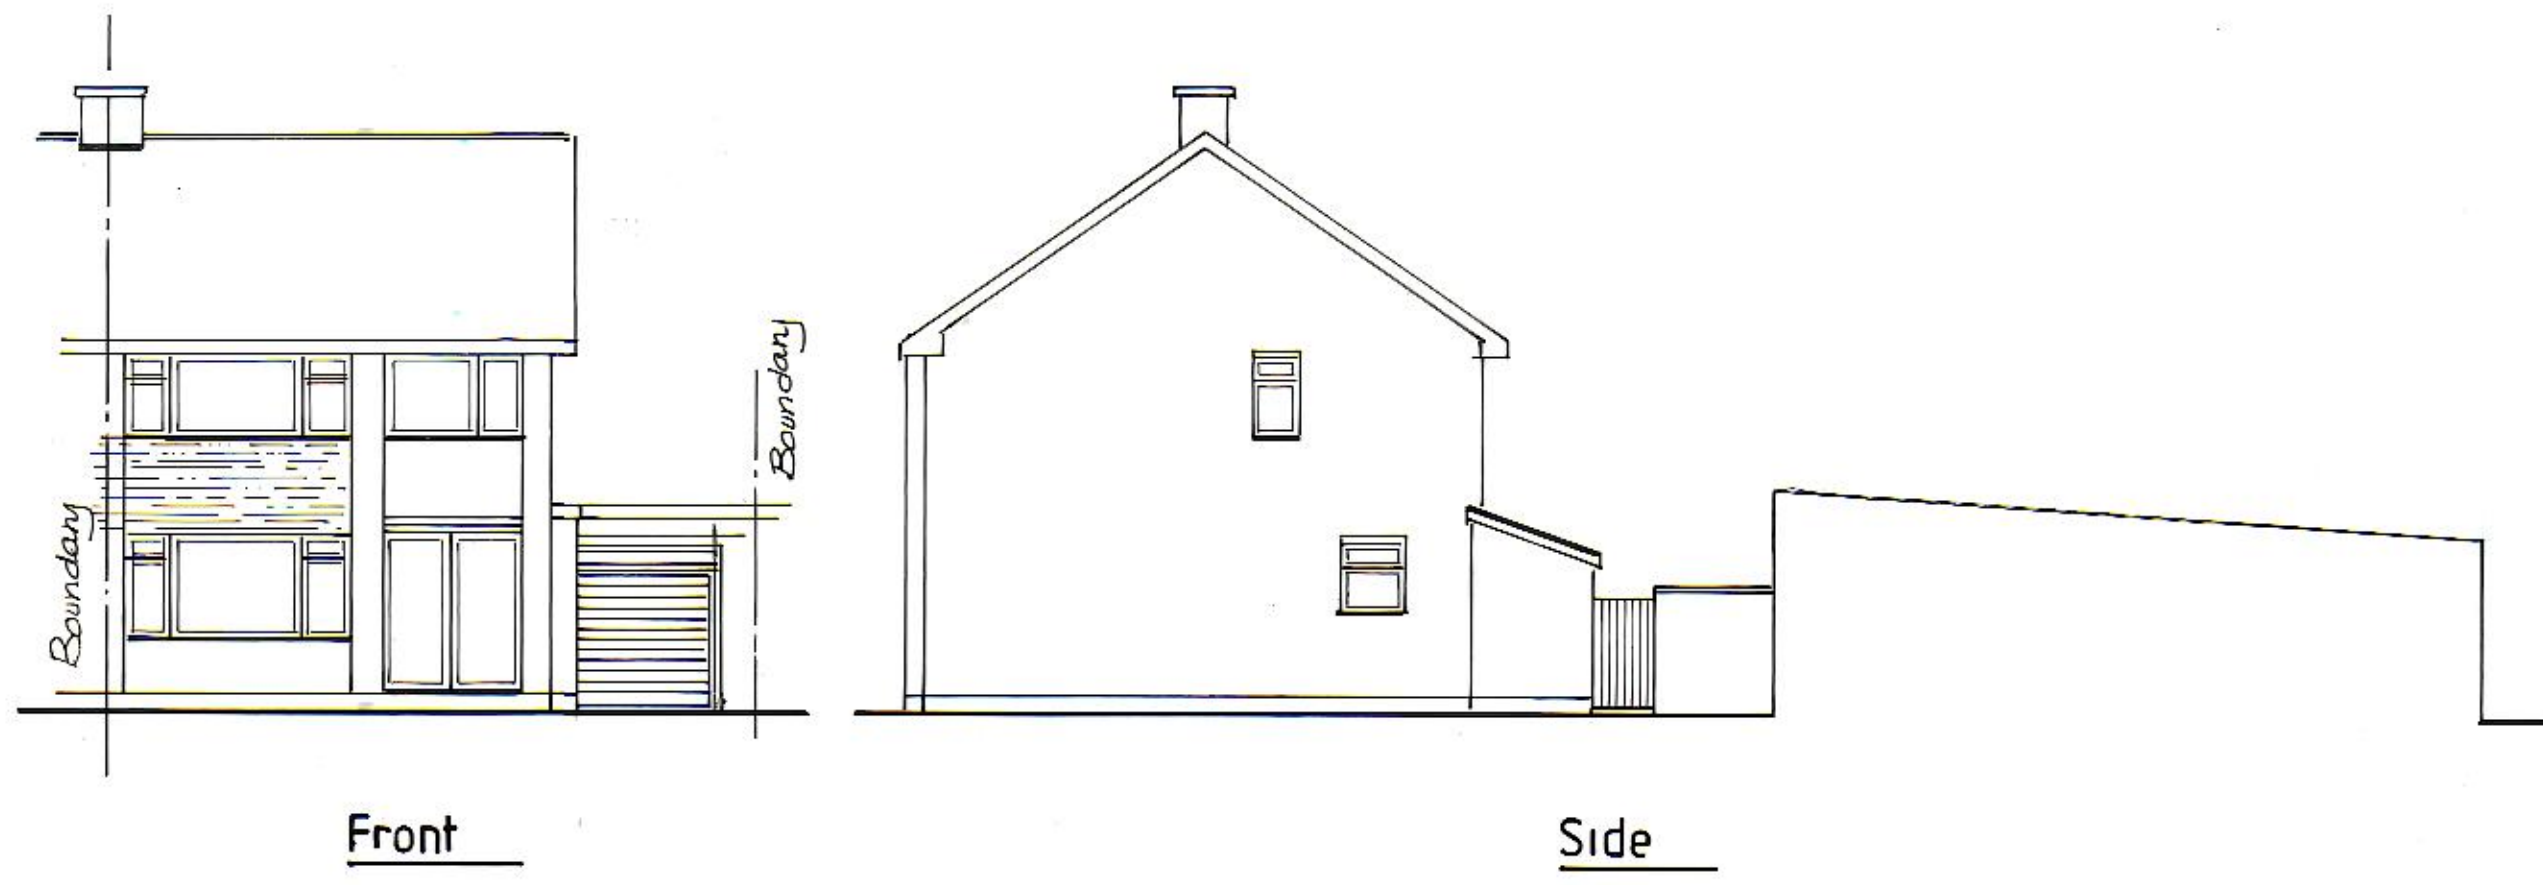
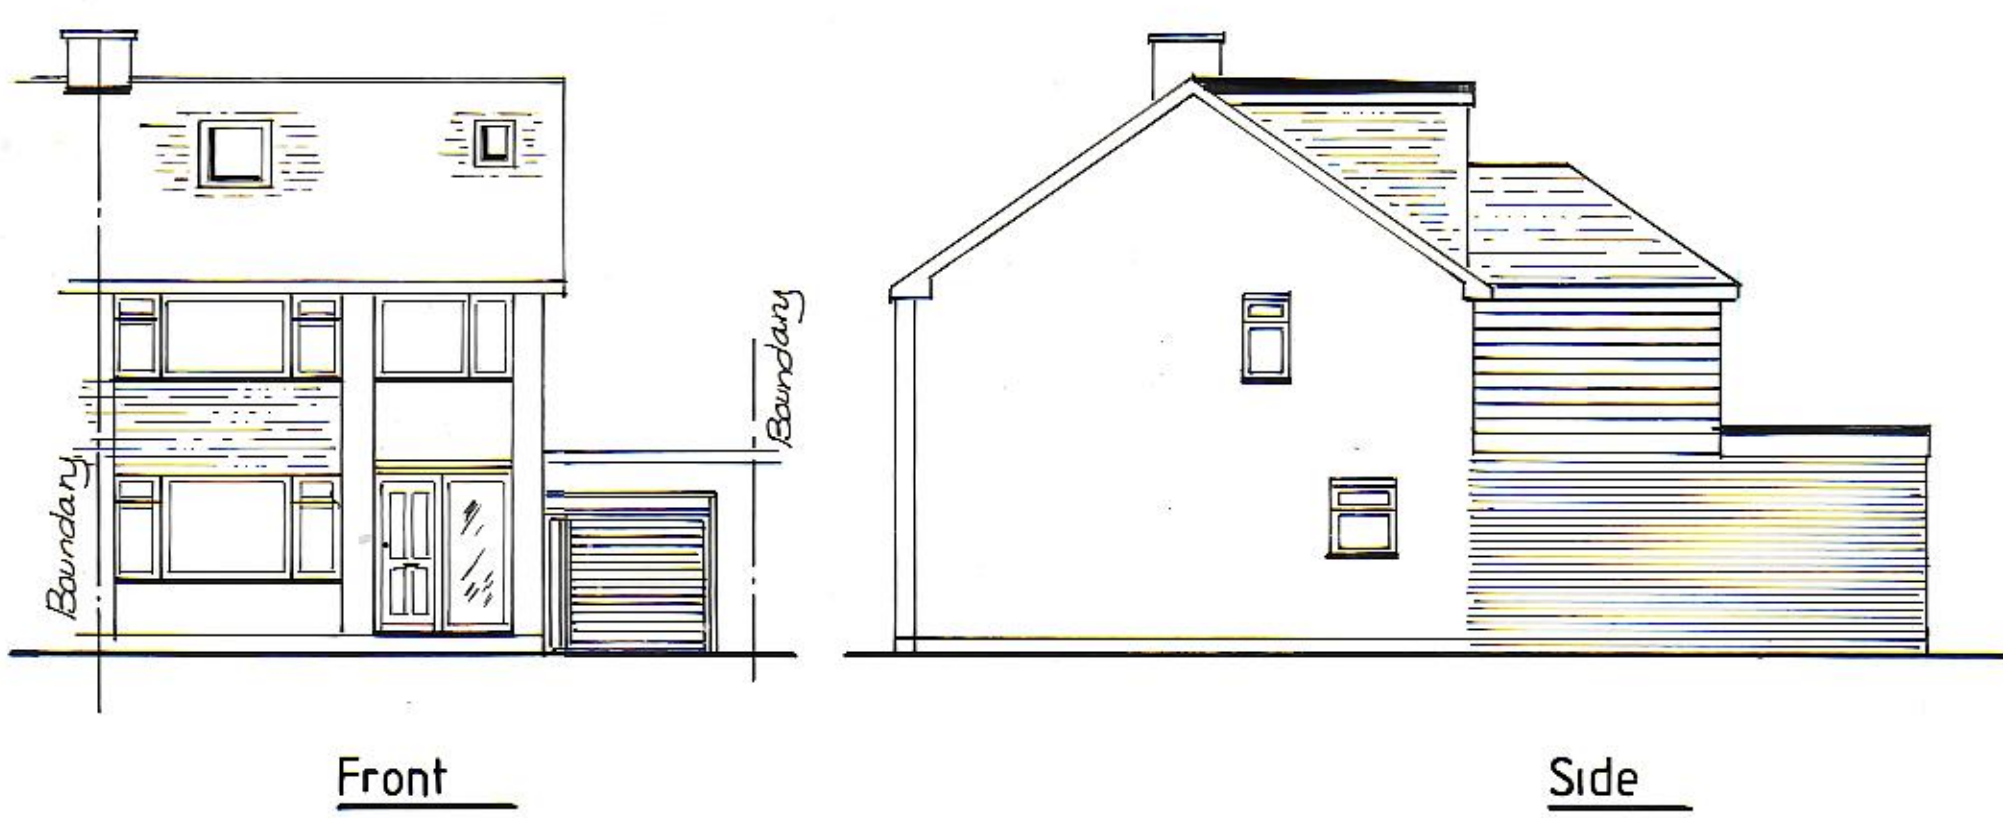


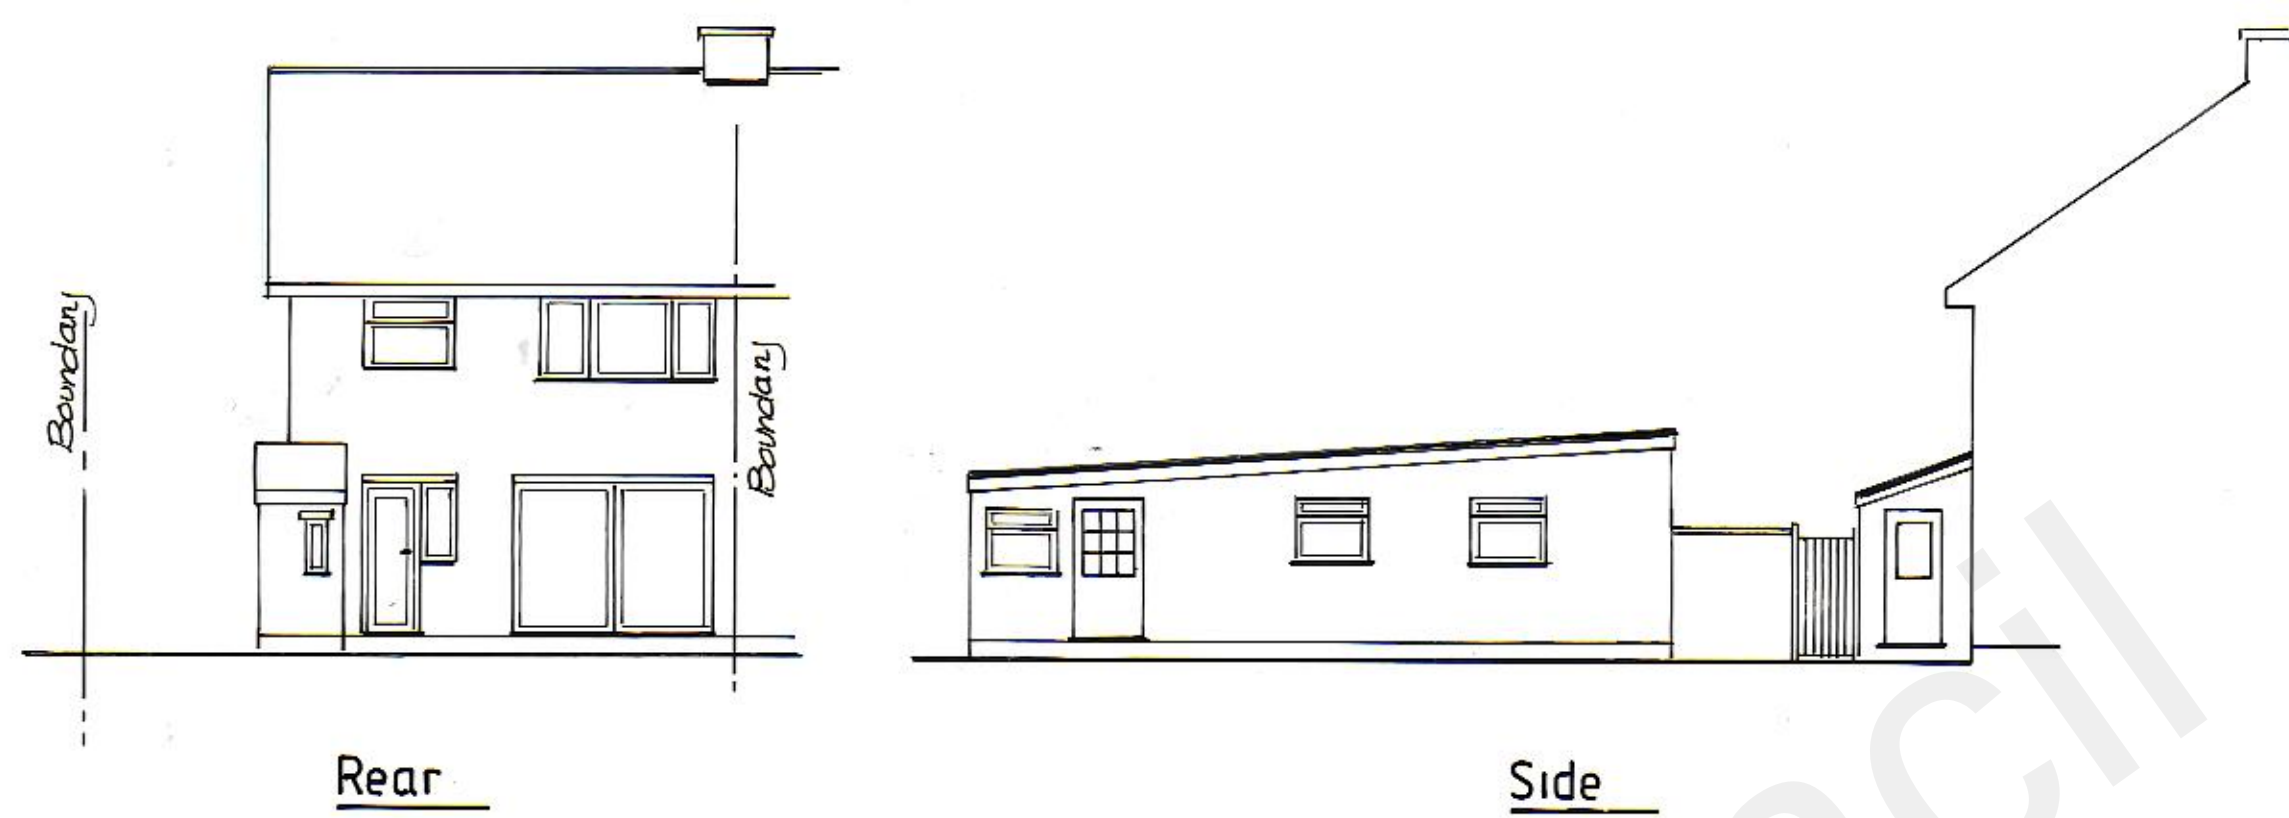


EXISTING
1:100

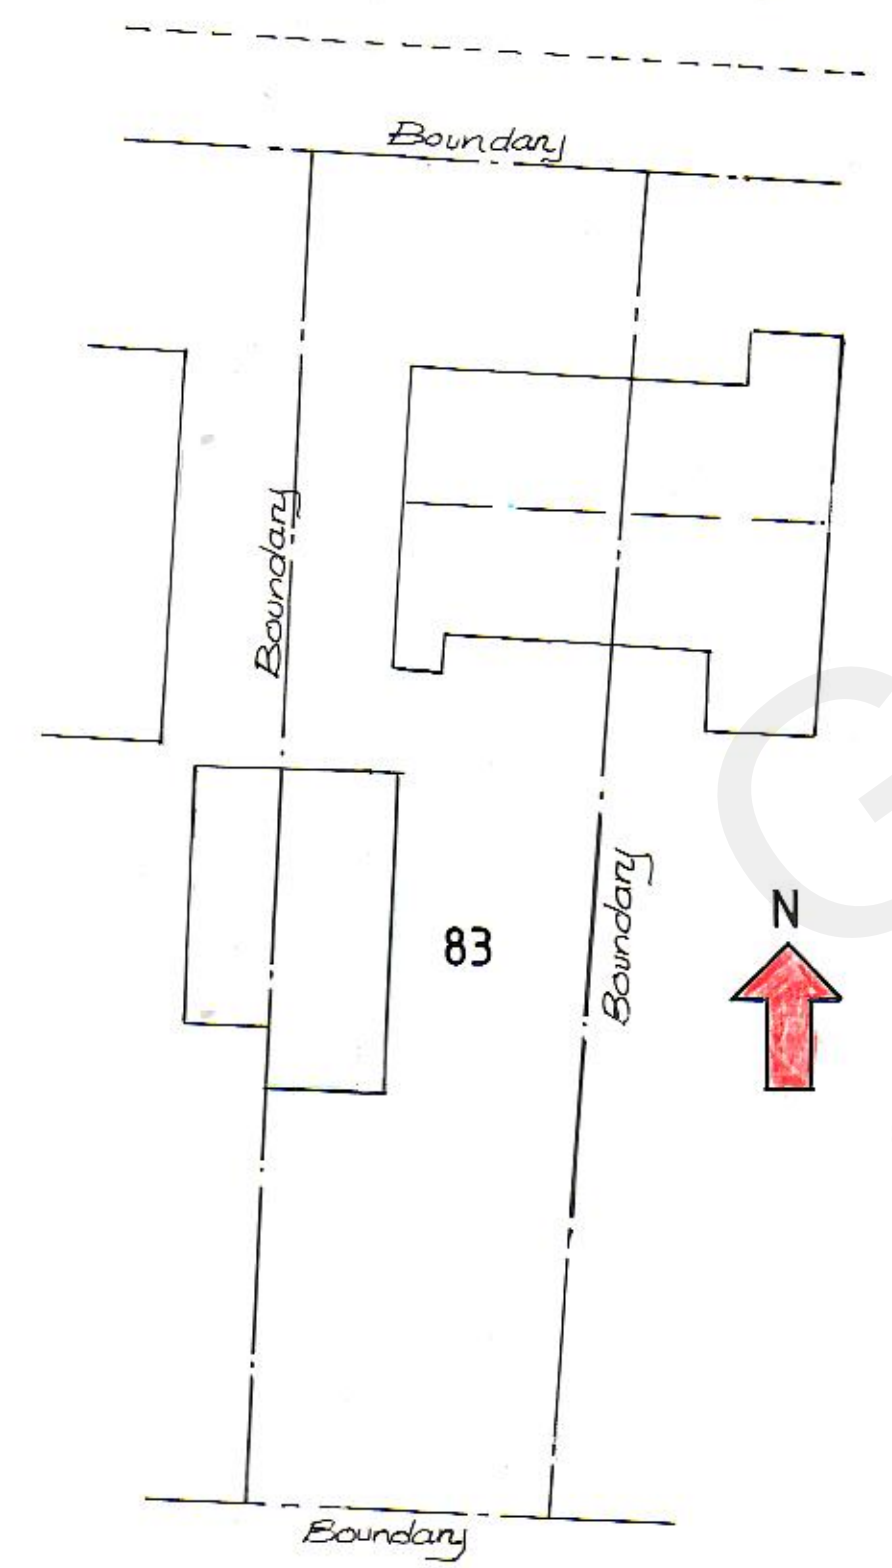

PROPOSED
1:100

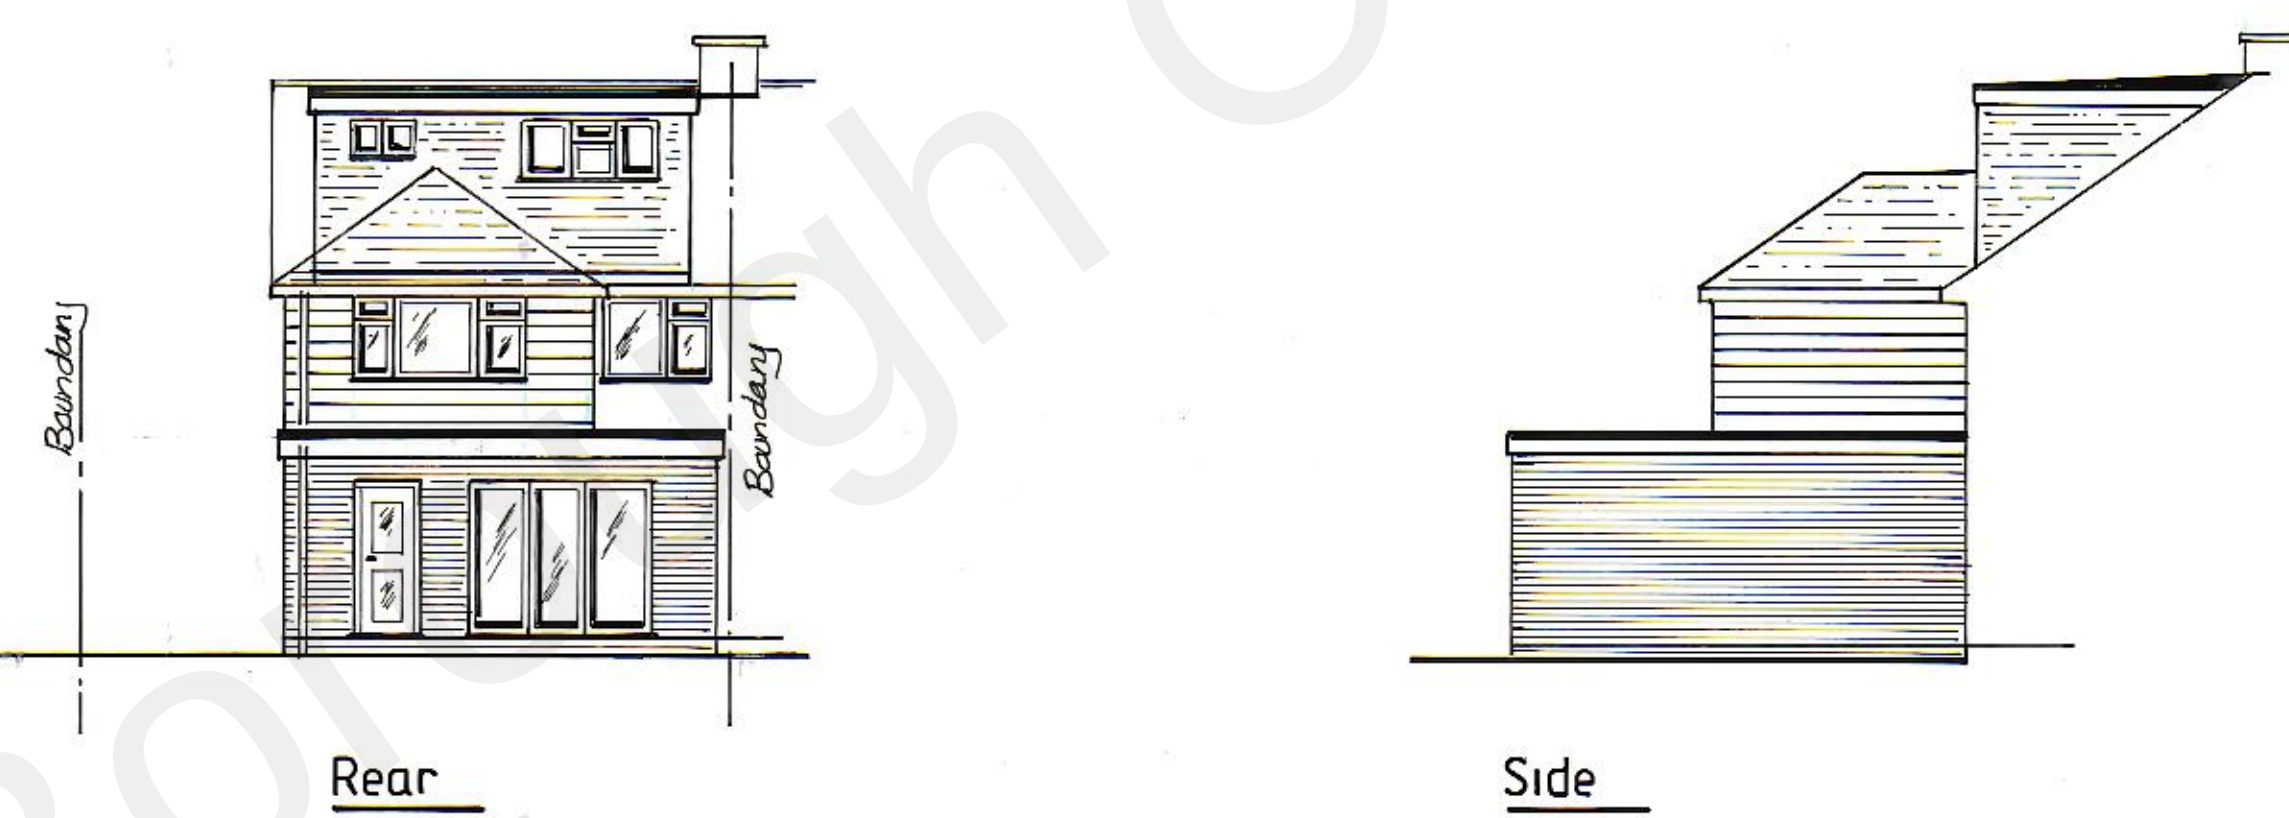

Existing Block Plan 1:200

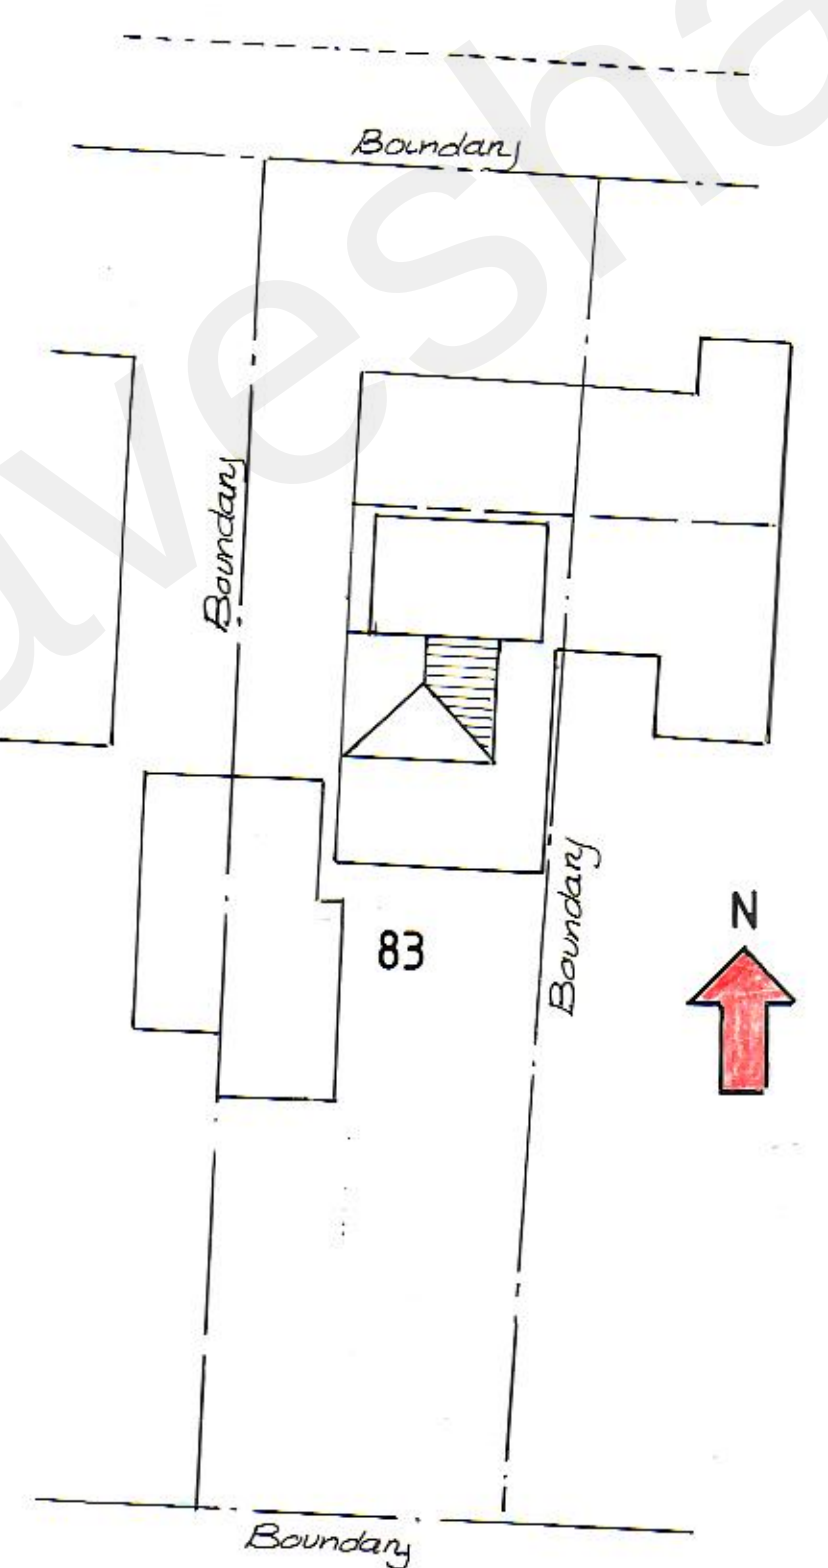

Proposed Block Plan 1:200

Rev	Description	Date
	83 Astra Drive Gravesend Kent DA12 4PZ	
Drg No AAND/02/22		