


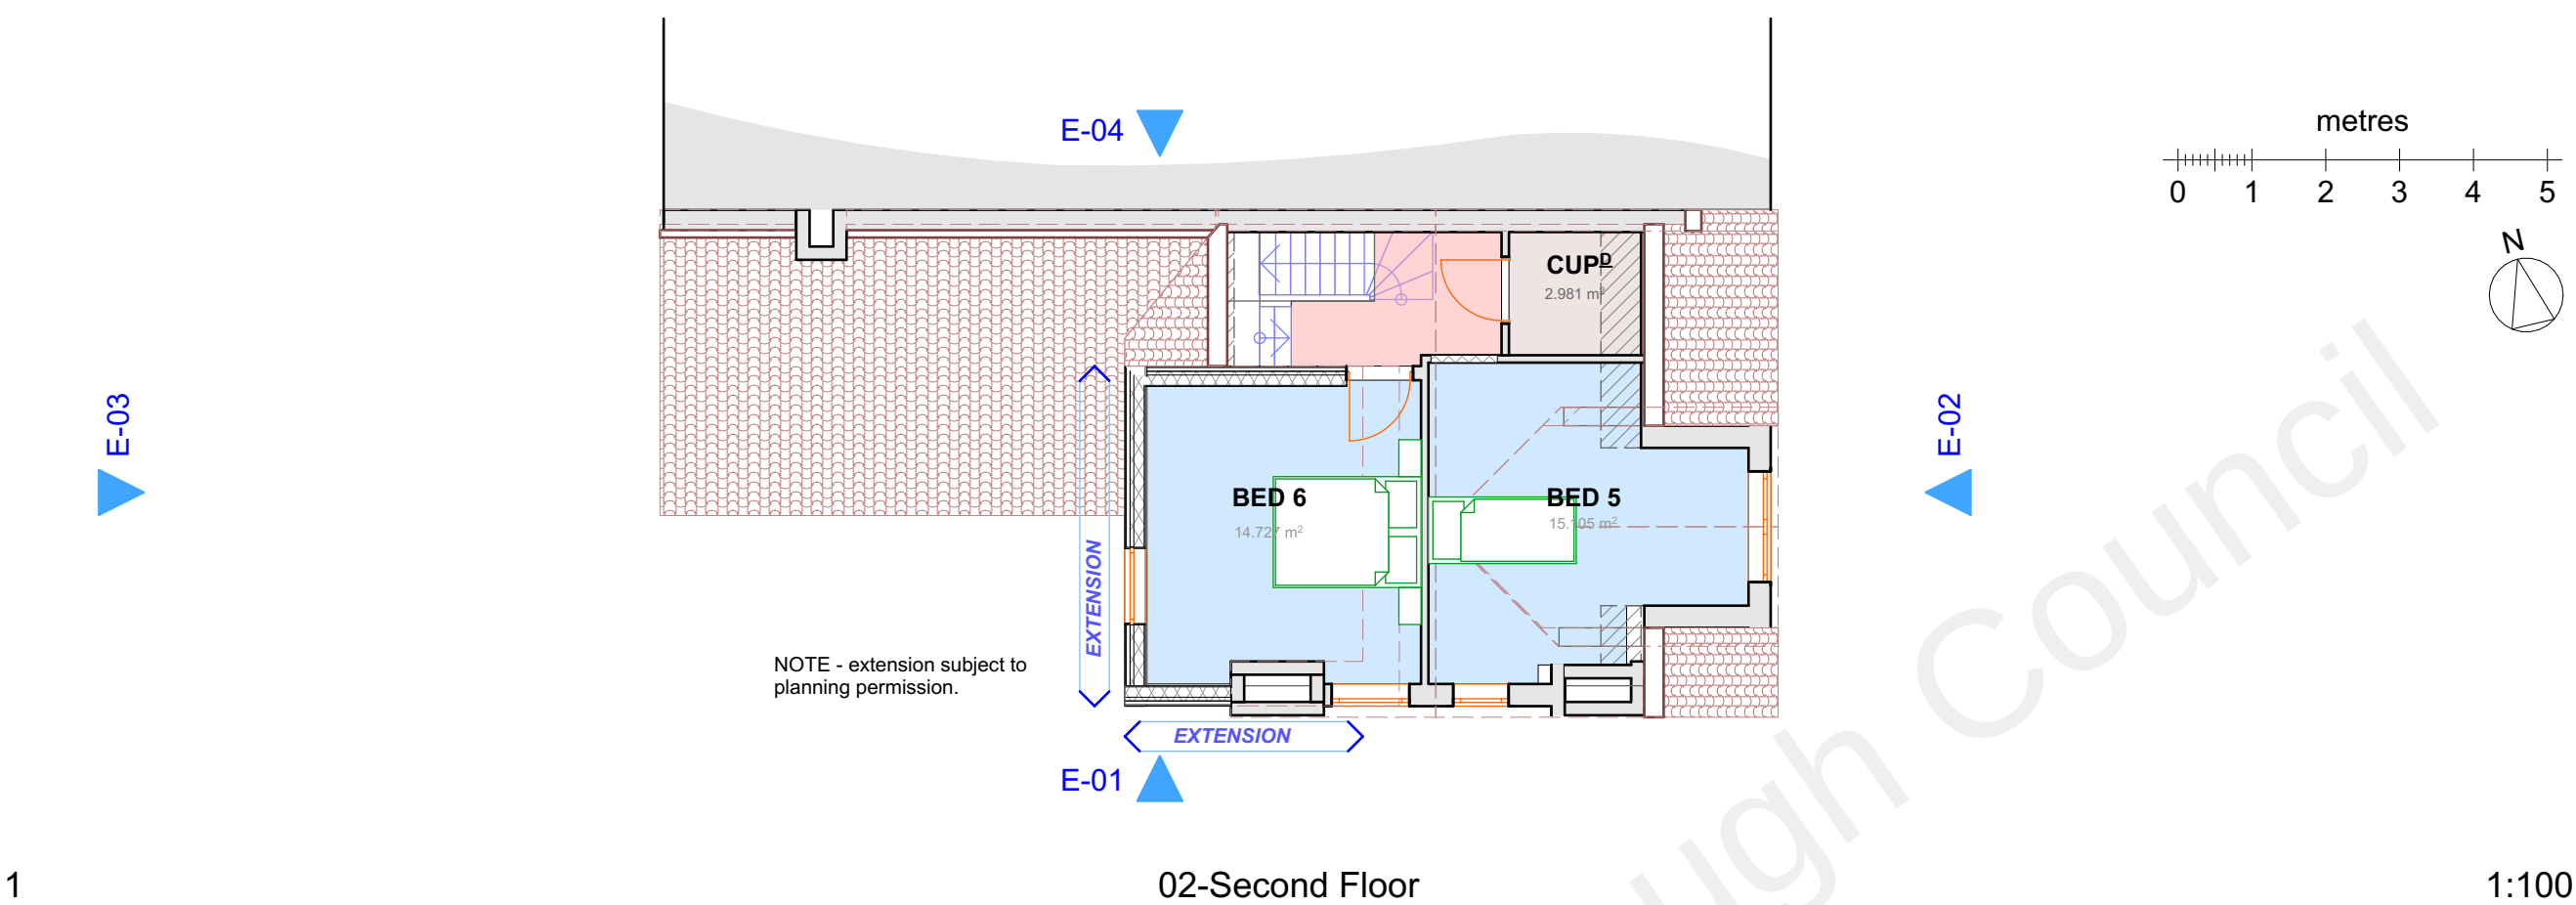

Safety Health and Environmental Information

Construction Risks
Maintenance/cleaning Risks
Demolition/adaptation Risks
In addition to the hazard/risks normally associated with the types of work detailed on this drawing take note of the above. It is assumed that all works on this drawing will be carried out by a competent contractor working, where appropriate, to an appropriate method statement.

Rev	Change	By	Date
01			28/06/2022
02	generally revised following Client's comments		30/06/2022
03	for planning application		22/07/2022

This drawing has been produced for the Client, Project and Site as stated and is not intended for use by any other person or for any other purpose than that stated and is the Copyright of the Architect. **If in doubt ASK.**



Project:
Proposed Extensions and Alterations to
124 Darnley Road, Gravesend DA11 0SN
Client: DCJS Property Limited

Drawing:
Proposed Second Floor

Drawing no.: 1237/PA/0128
Rev.: 03

Purpose: Planning Application

Scale: 1:100 @A3
Date: 22/07/2022

Note: If this drawing is printed/reduced at 50% of original paper size, scales are half that than stated.