
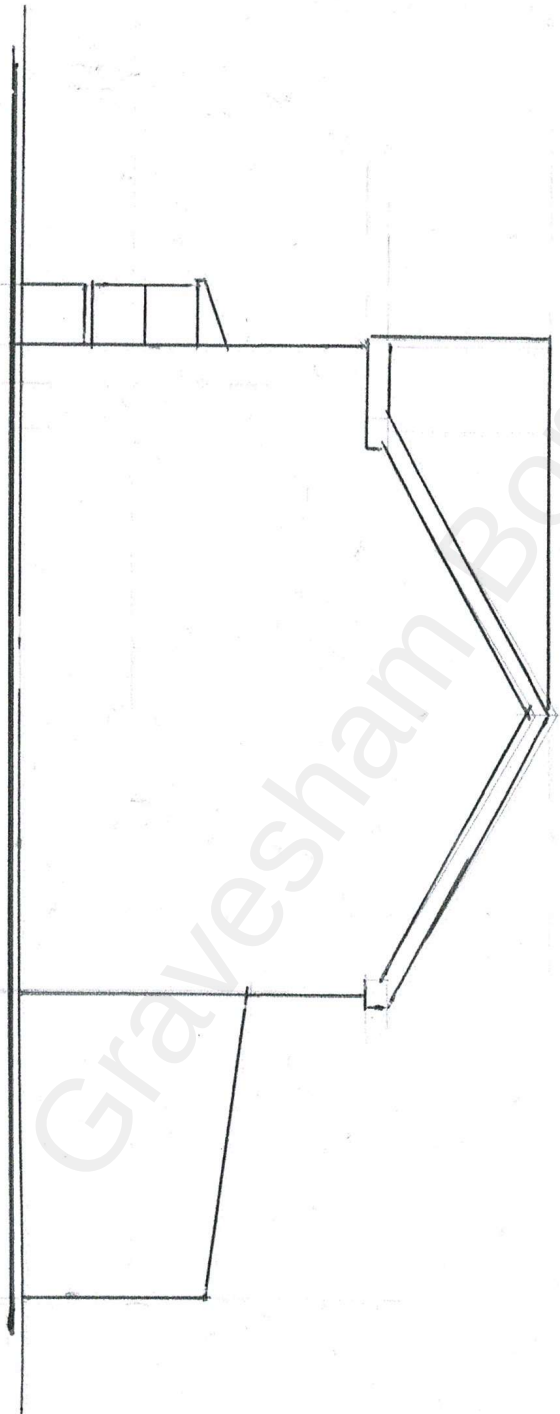


0 1 2 3 4 5
SCALE BAR

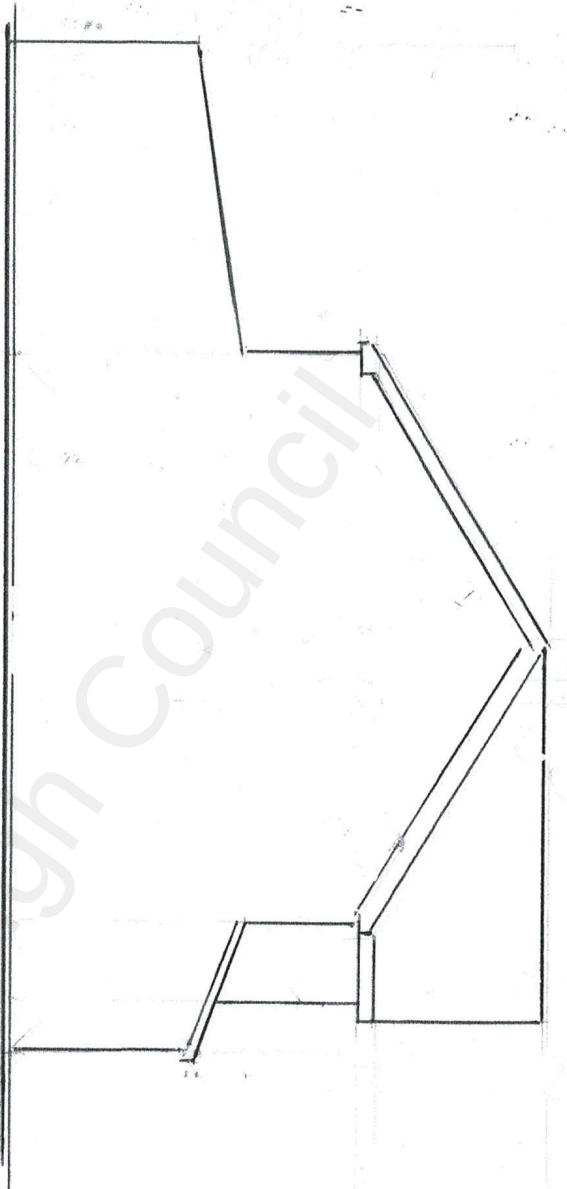

Title
SIDE ELEVATIONS
EXISTING

Job
2 WYKEHAM CLOSE
GRAVESEND

Date 20.7.22	Dm 1:1	Scale 1:100
W 002		