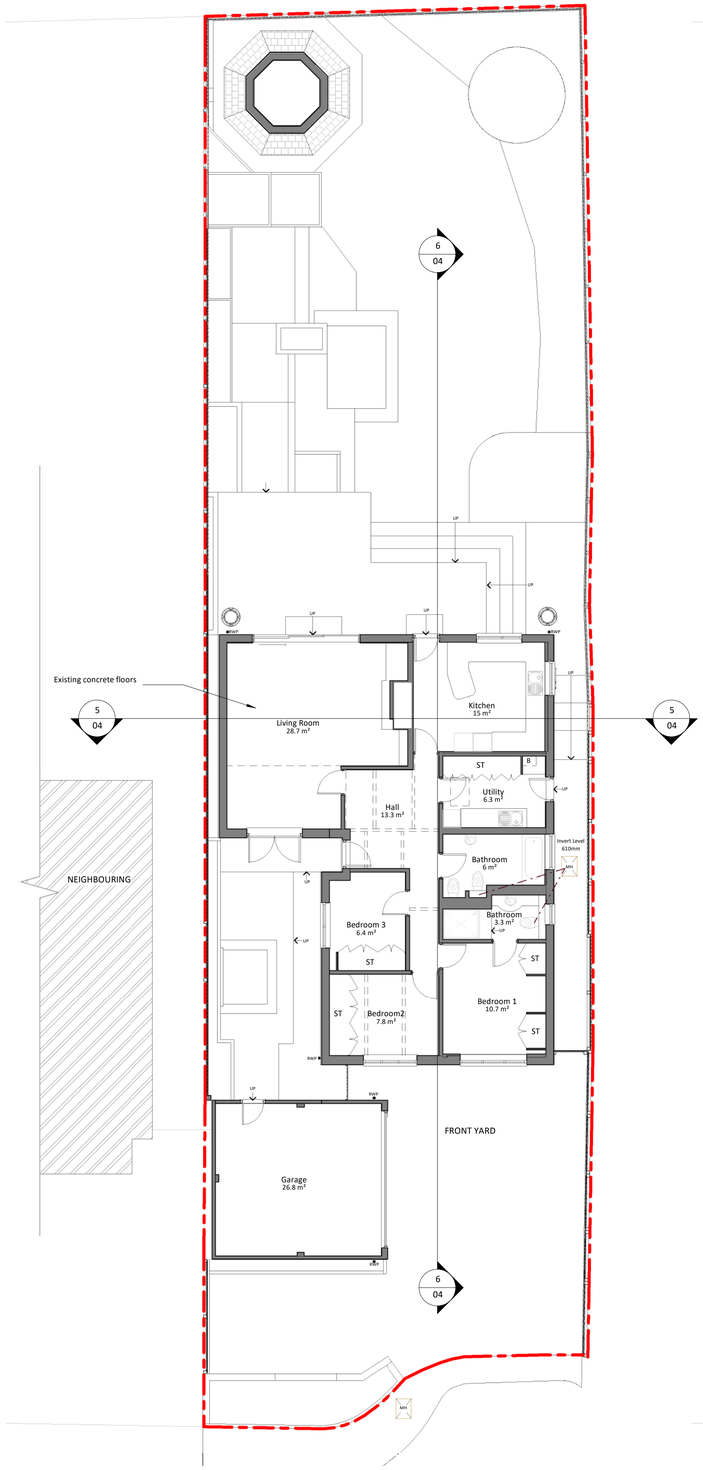

1 Existing Ground Floor

1 : 100

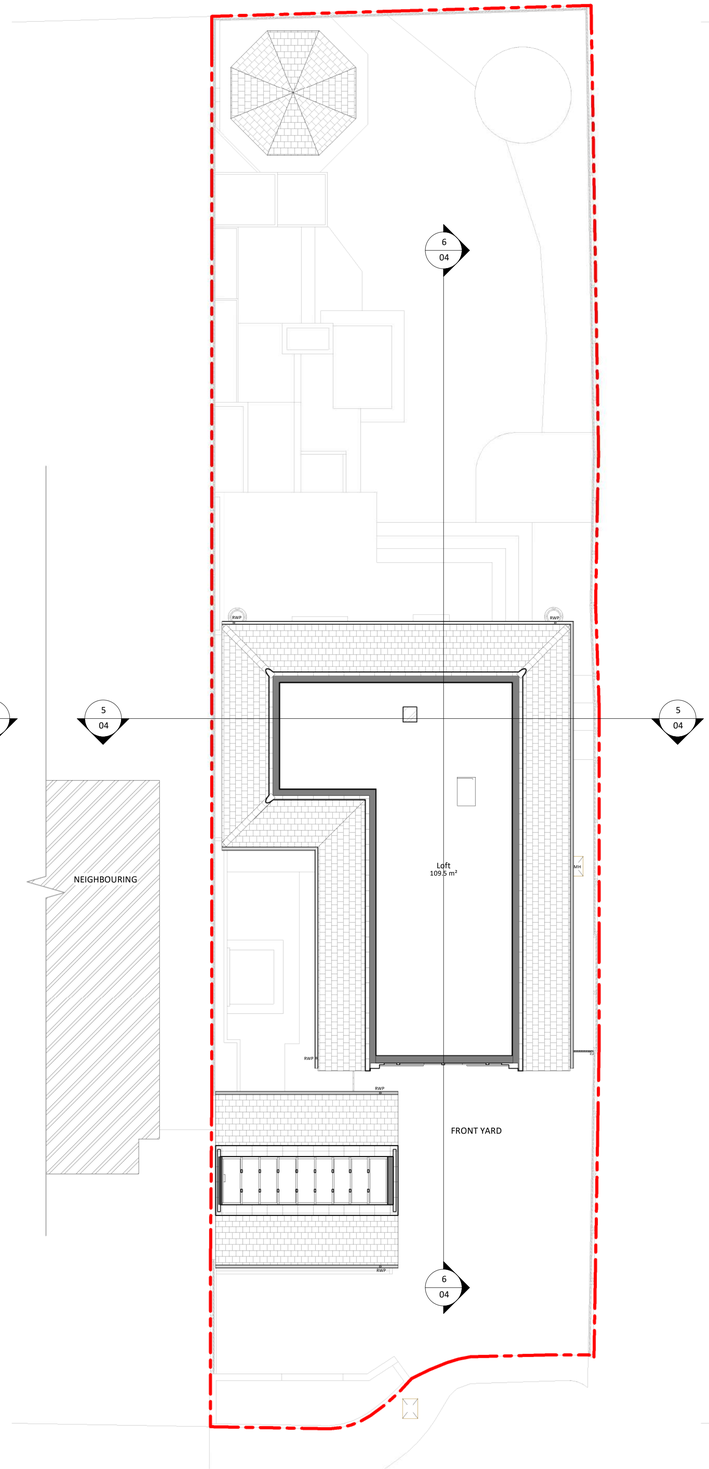

2 Existing Loft

1 : 100

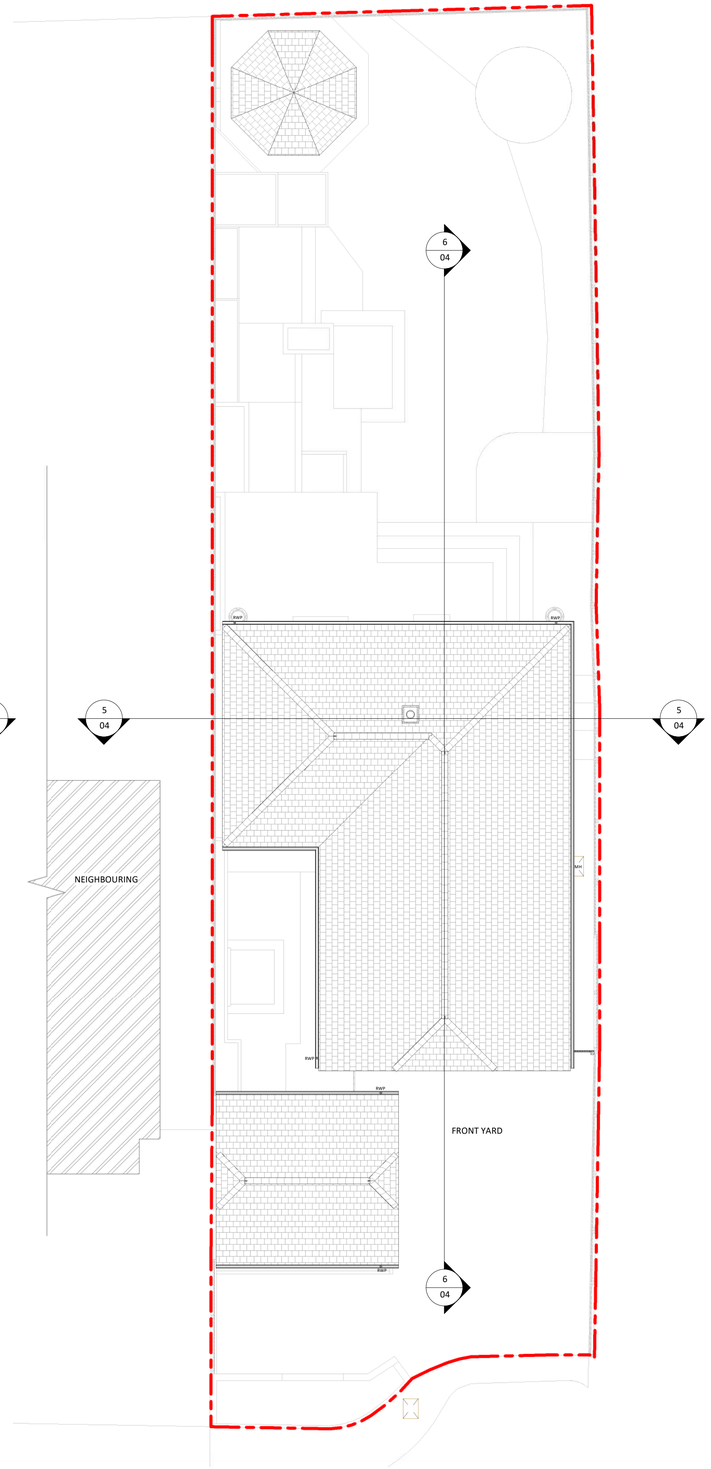

3 Existing Roof

1 : 100

1 0 1 2 3 4 5
SCALE 1:100 m

© This drawing is the property of Bluelime Retail Ltd who retain the sole copyright of its contents & it may not be reproduced in part or in whole without written permission

DRAINAGE STORM NEW
DRAINAGE STORM EXISTING
DRAINAGE STORM EXISTING REMOVED
DRAINAGE FOUL NEW
DRAINAGE FOUL EXISTING
DRAINAGE FOUL EXISTING REMOVED
DRAINAGE COMBINED NEW
DRAINAGE COMBINED EXISTING
DRAINAGE COMBINED EXISTING REMOVED

North

Amendments :

Rev :	Ini. :	Date :	Description :

Project :

28 Coutts Avenue,
Shorne,
Gravesend
DA12 3HJ

Title :

Planning Drawings
Existing Floor Plans

Bluelime
(01322 521026)
office@bluelimeprojects.com
www.bluelimearchitecture.co.uk

Proposed new 1st floor extension and garage conversion

Drawn by :	Scale : @ A1	Date :
M.J.G	1 : 100	30/04/2026

Drawing number : BL/DRG/4101/ 03

Rev :

[INDICATIVE PLANNING APPLICATION DRAWINGS ONLY - NOT FOR CONSTRUCTION]

30/04/2026 12:12:35