

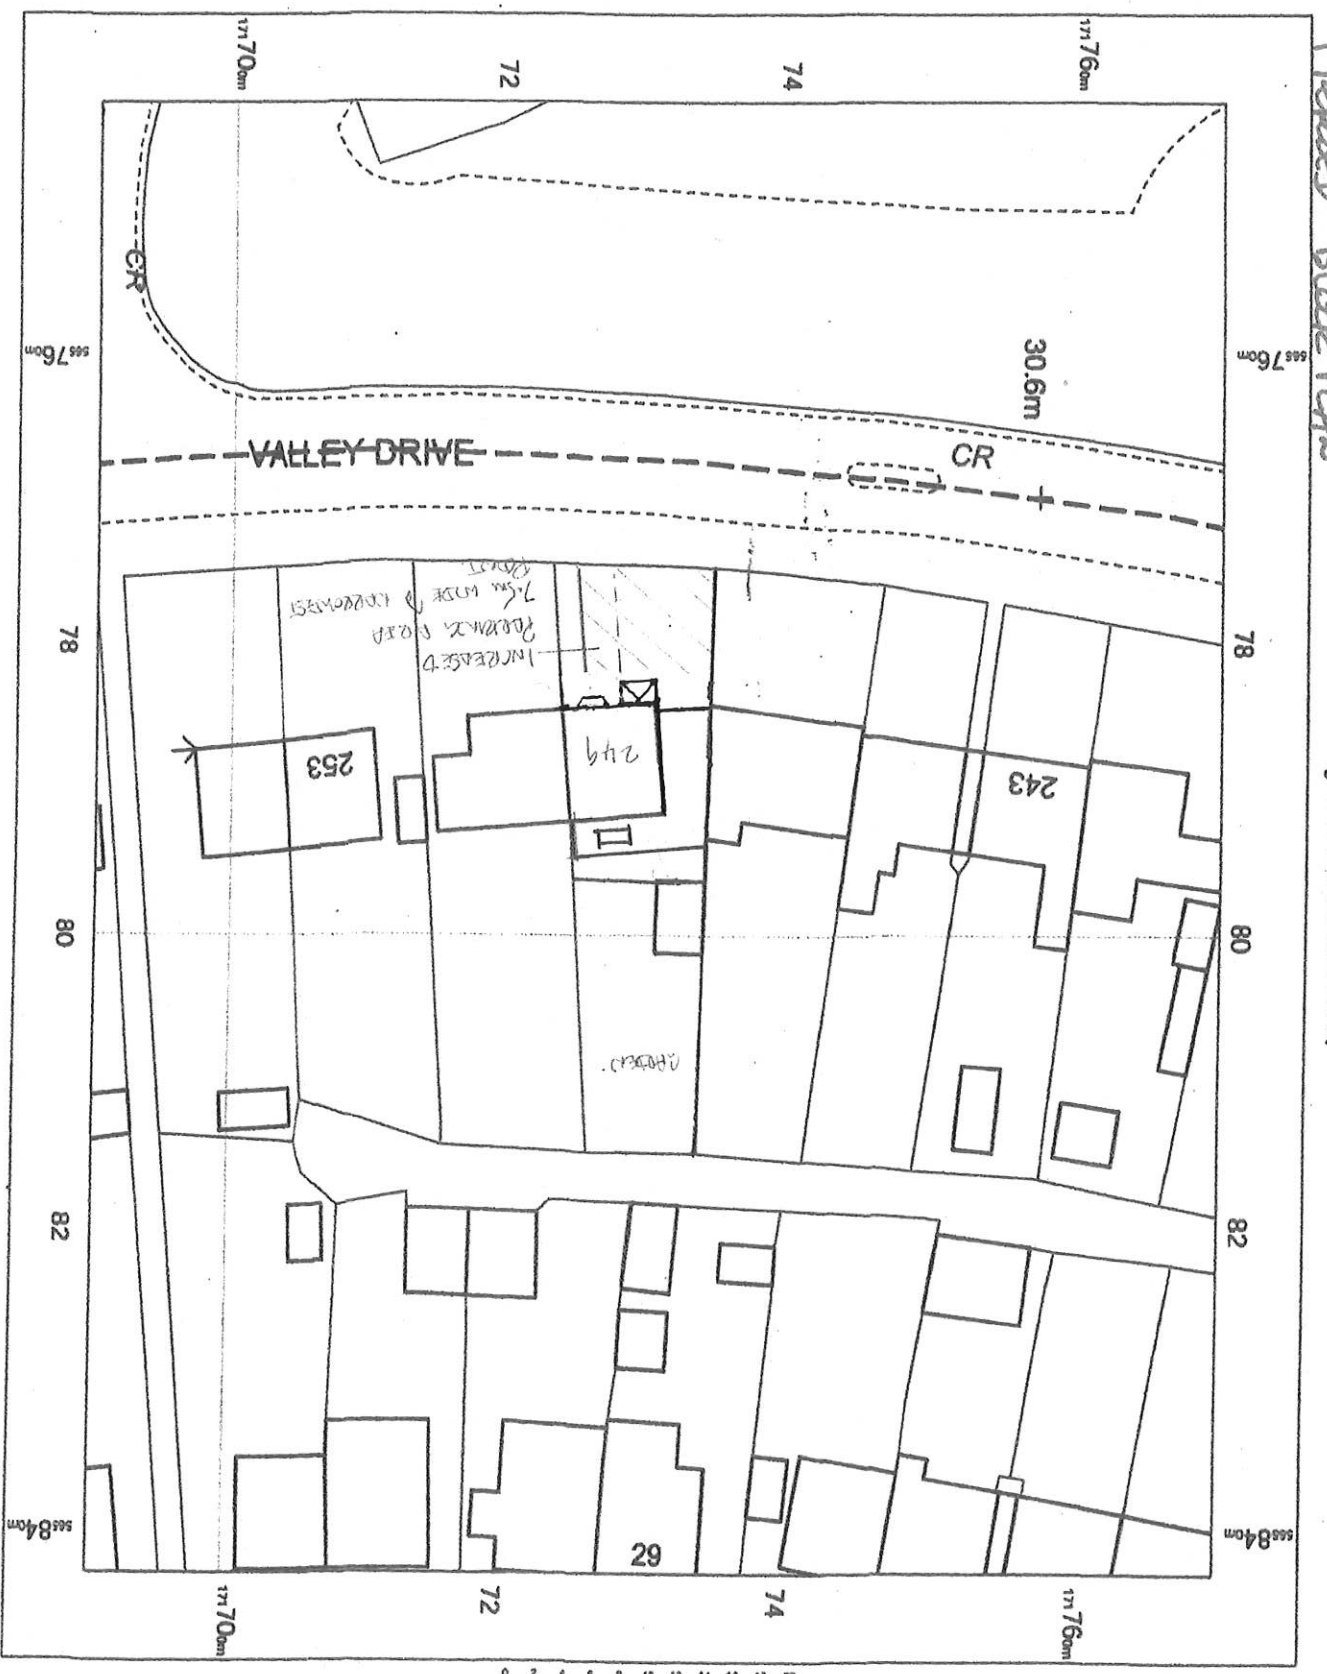


Proposed Back Road

249 Valley Drive, DA12 5SQ

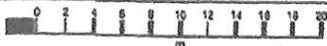

249 Valley Drive,
Gravesend,
Kent
DA12 5SQ

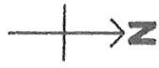

OS MasterMap 1250/2500/10000
scale
Friday, June 12, 2008, 10:
CA-01282060
www.openstreetmap.org.uk
1:500 scale print at A4, Centre:
565/03 E, 171.720 N