

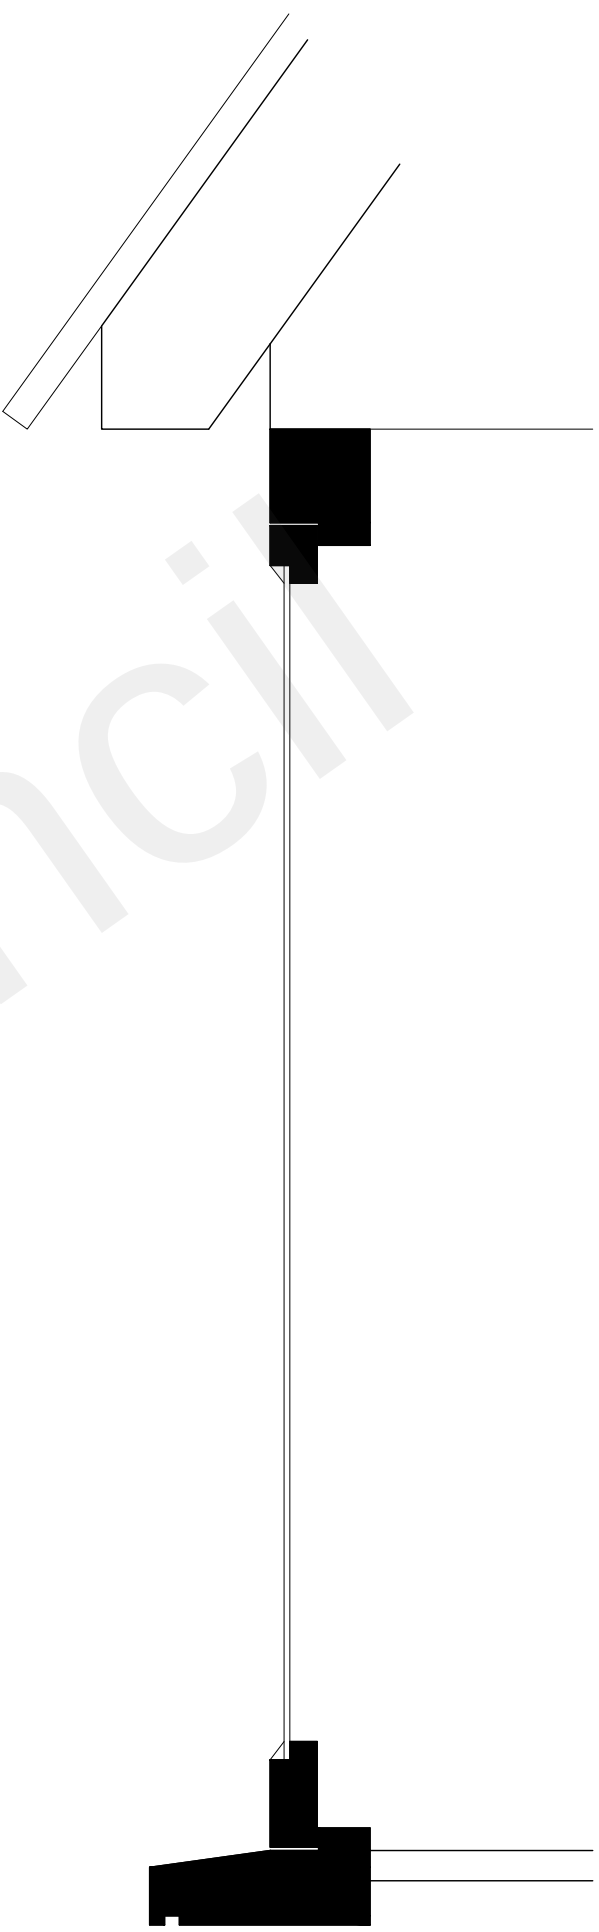


0 Metre 1

BAY WINDOW
ELEVATION

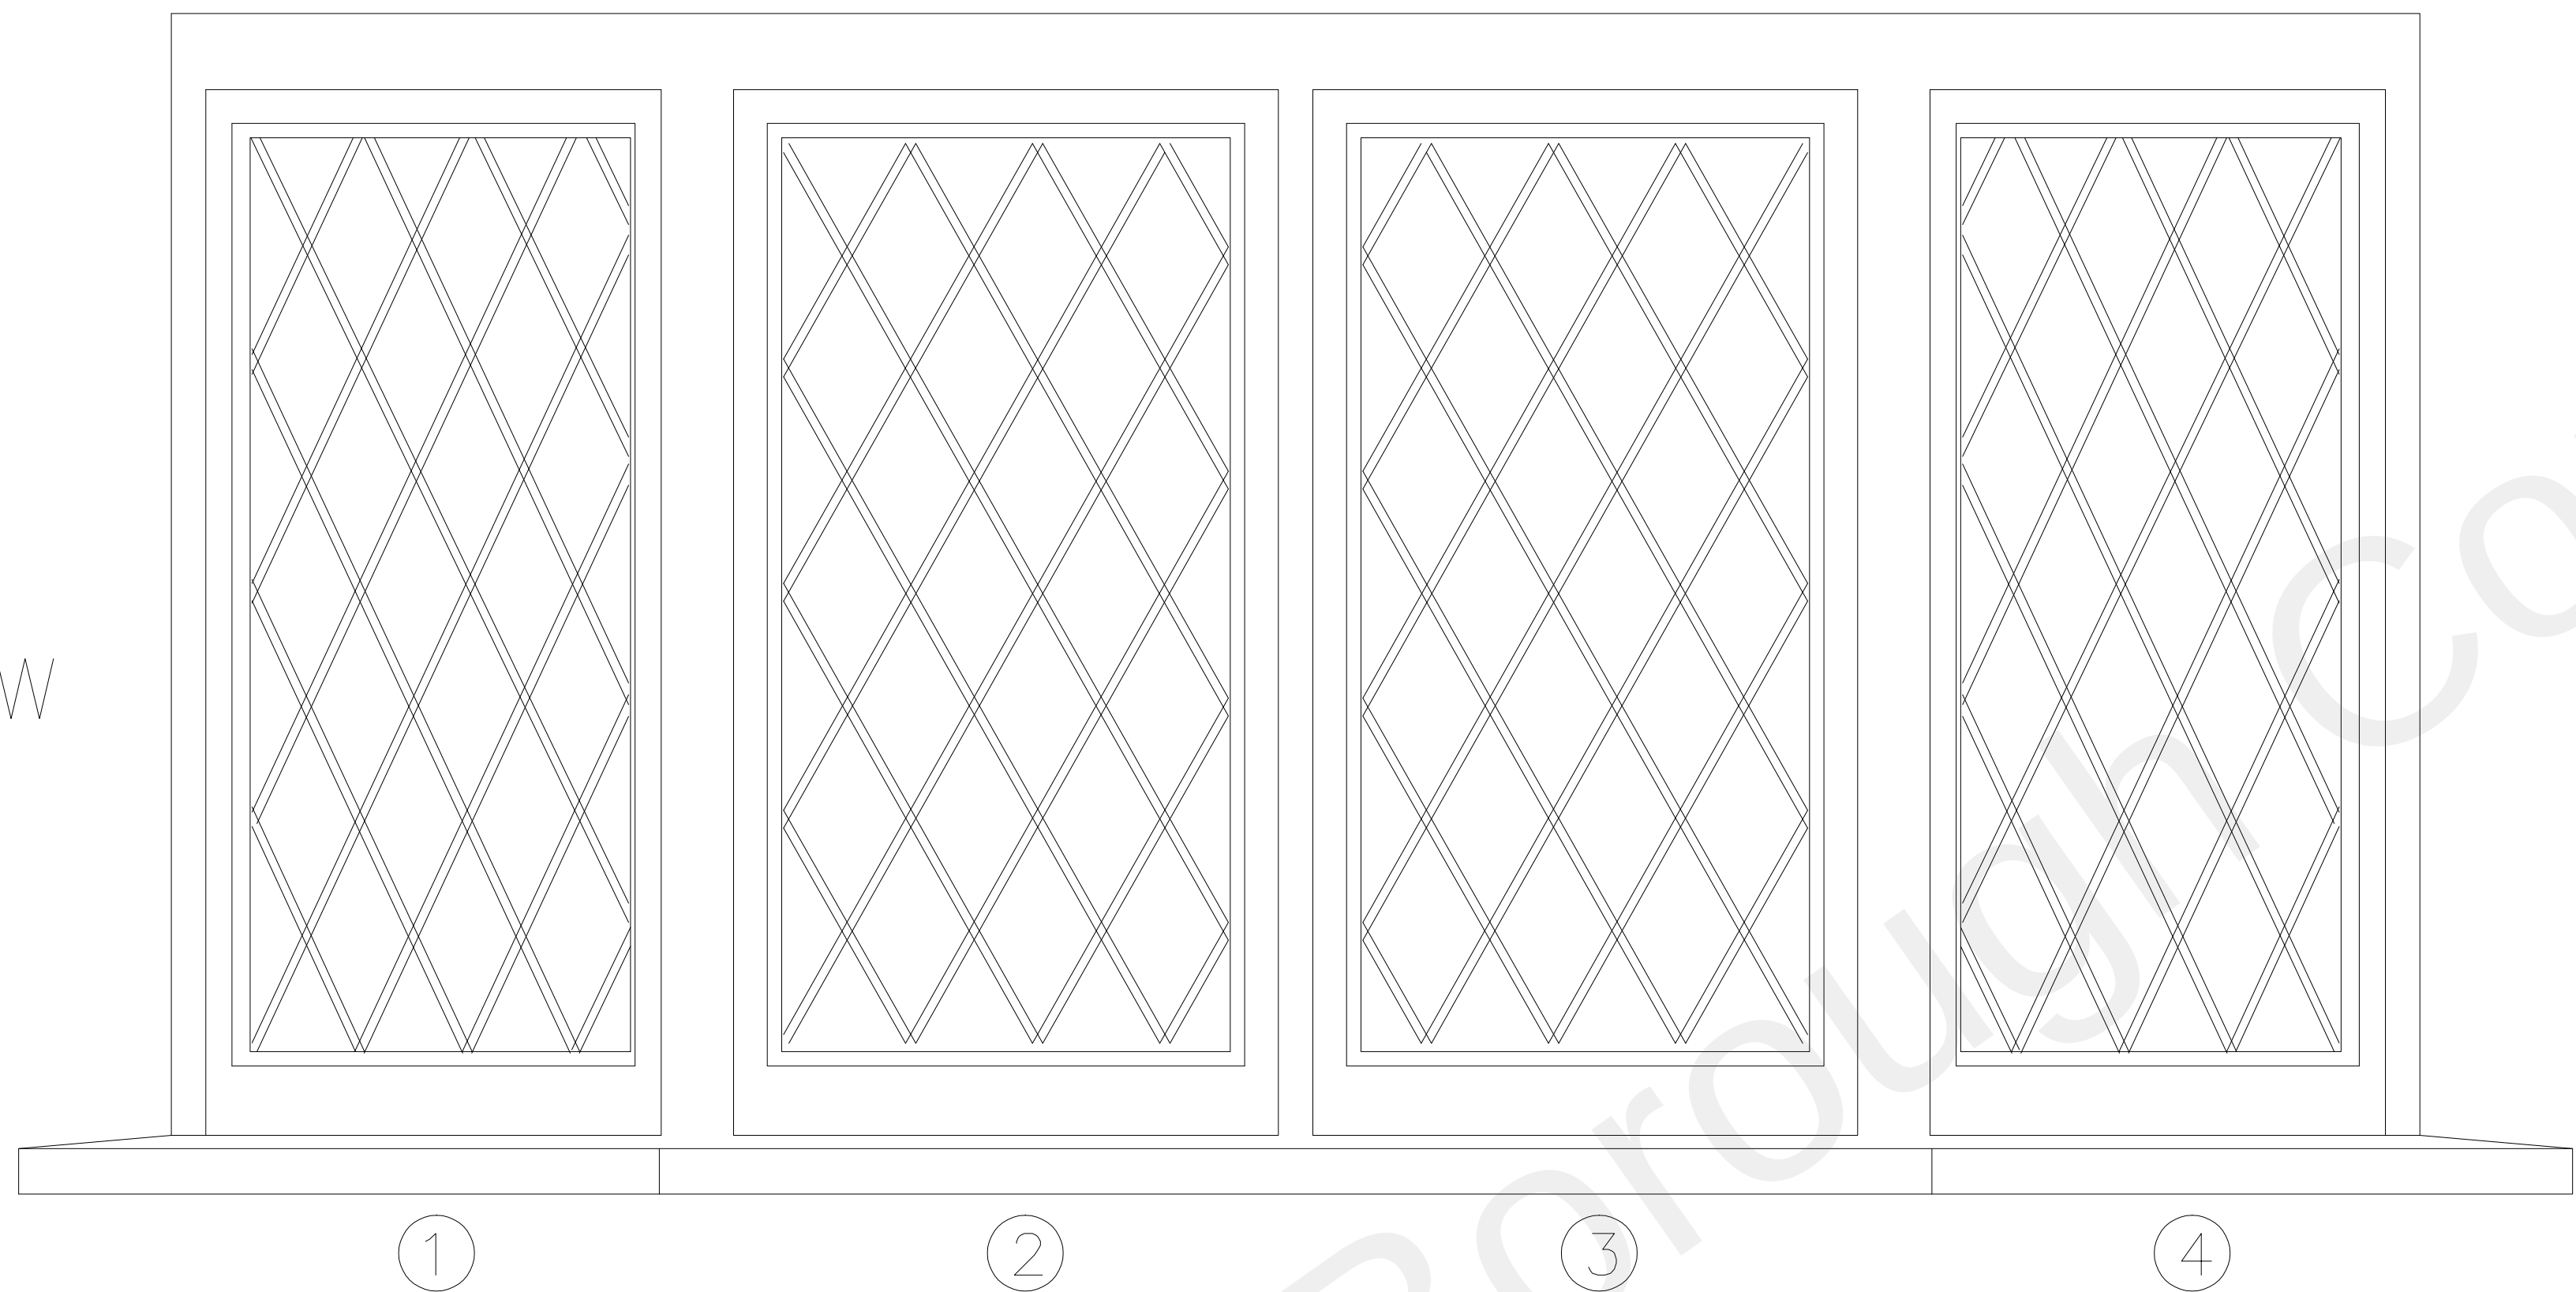

SECTION

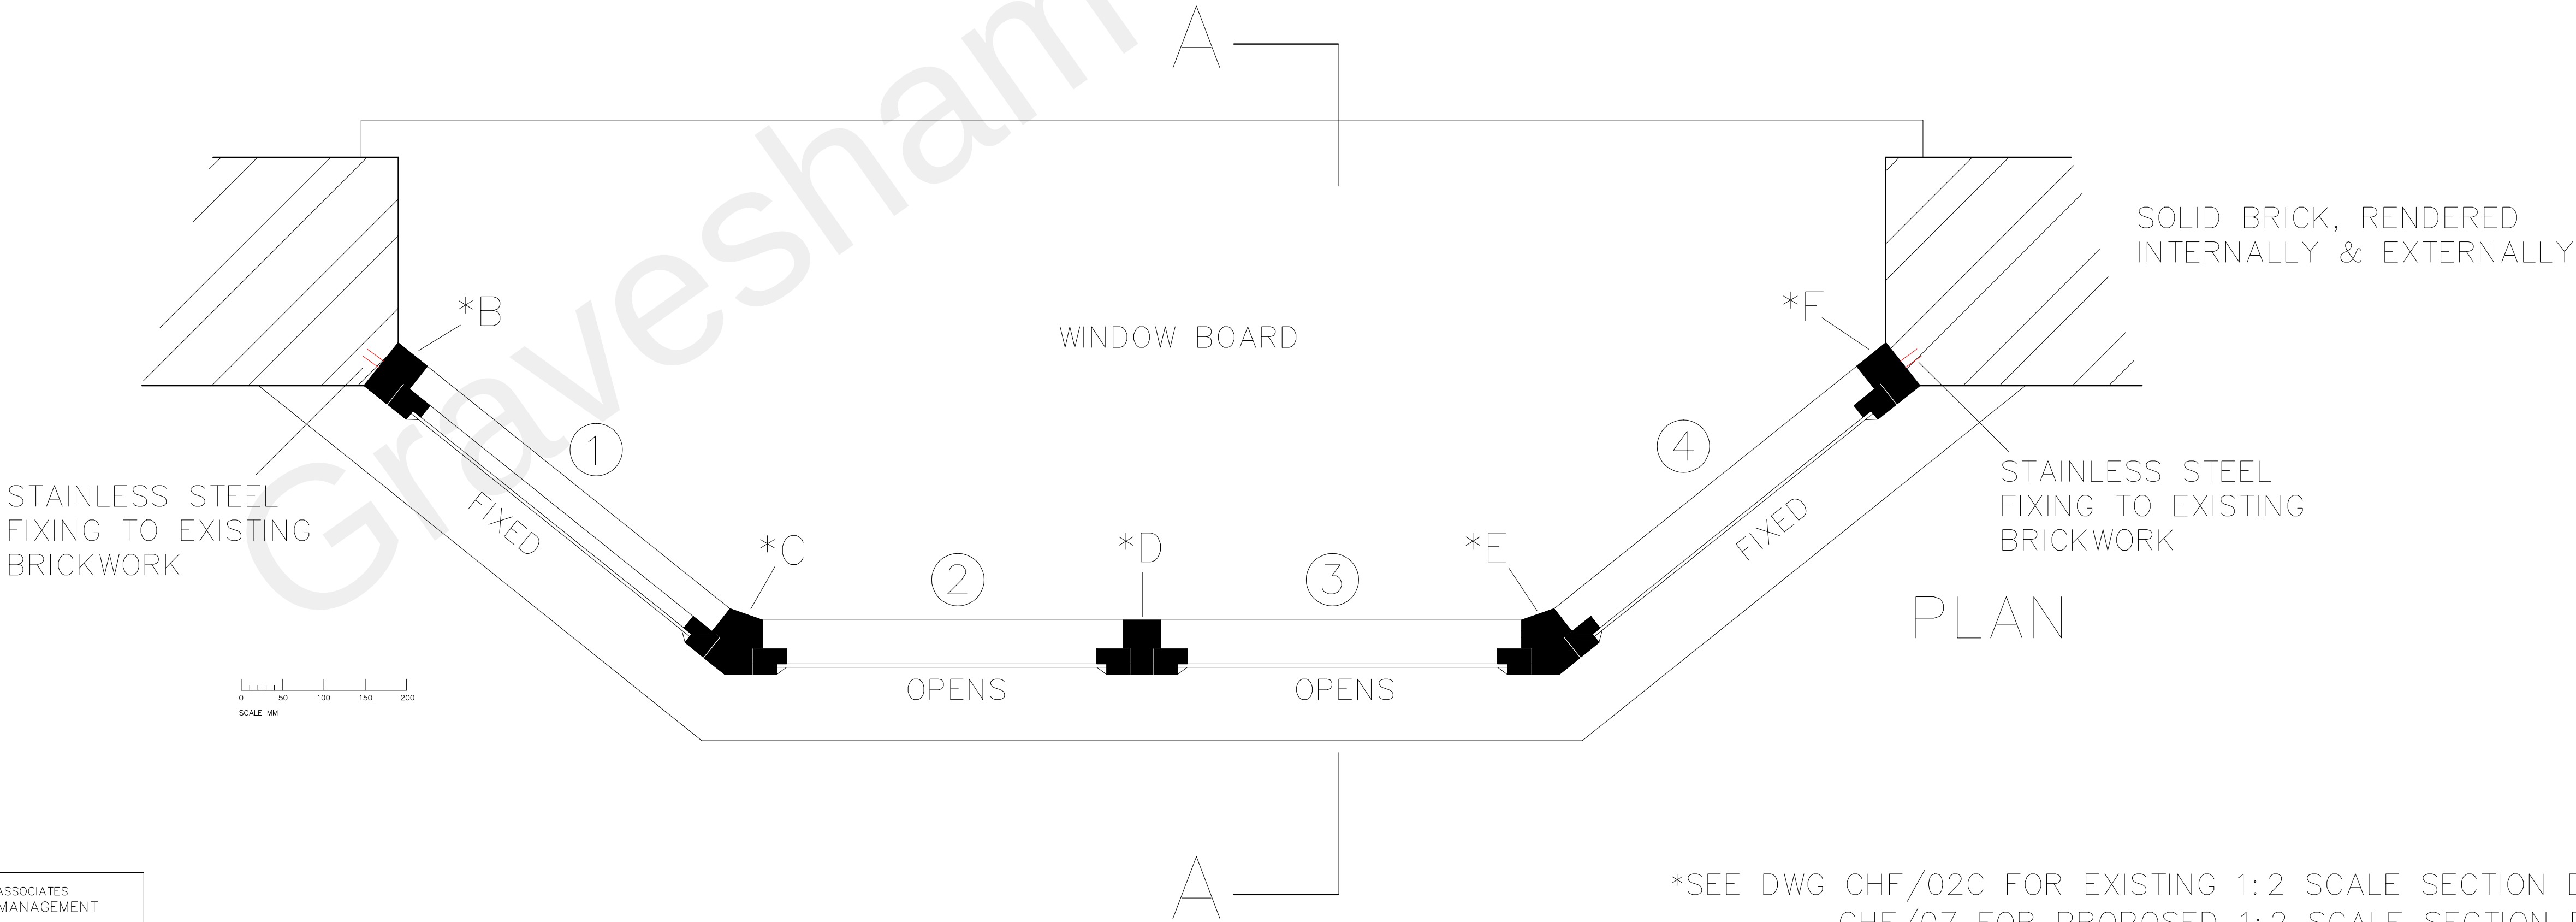

MICHAEL HARRIS ASSOCIATES
BUILDING DESIGN MANAGEMENT
The Granary, Halden Place, Halden Lane
Rolvenden, Kent TN17 4JG
Tel: 01580 241278
www.michaelharrisassociates.com

*SEE DWG CHF/02C FOR EXISTING 1:2 SCALE SECTION DETAILS
CHF/07 FOR PROPOSED 1:2 SCALE SECTION DETAILS

COOMBE HILL FARM,
Leywood Road, Meopham
for J Neville
PROPOSED BAY WINDOW PLAN
& ELEVATION
Scale 1:5 @ A1 CHF/06