


Use figured dimensions only. DO NOT SCALE.
All dimensions are in millimetres unless noted otherwise.
All levels are in metres above ordnance datum unless noted otherwise.
This drawing must be read in conjunction with all other relevant drawings and specifications from the Architect and other consultants.
© KUFIC 2025

NOTES:

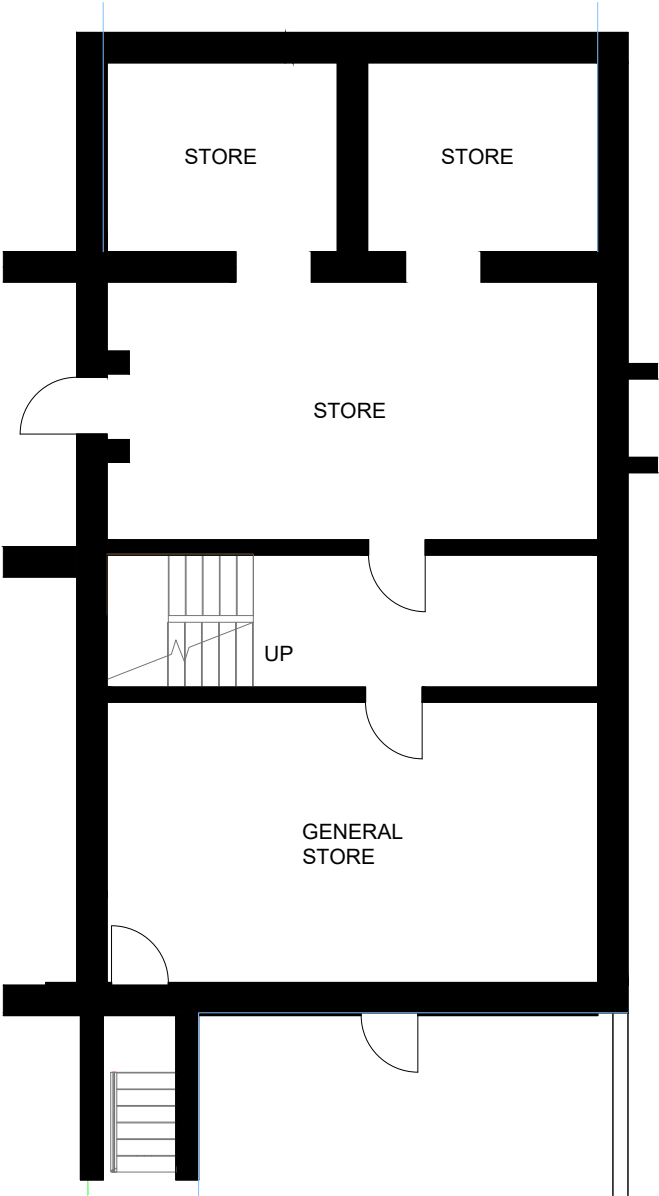

PROPOSED BASEMENT PLAN
1:100@A4

KUFIC ARCHITECTS
Suite 24 Batley Business Park,
Technology Drive,
Batley WF17 6ER
Tel: 01924 694 404
info@kufic.co.uk
www.kufic.co.uk

PROJECT:
78 PEACOCK ST, GRAVESEND,
DA12 1EG

TITLE:
INTERNAL RENOVATION

DESCRIPTION:
BASEMENT PLAN

DATE: 28/04/25
SCALE: 1:100 @ A4
DRAWN: HD
CHECKED: YA



DRAWING REF:
24315-D03-A
REV: