

NOTES
Do not scale

Verify all dimensions on site before commencing any work or preparing any shop drawings

All building materials, components and workmanship to comply with the appropriate Public Health Acts, Building Regulations, British & European Standards and Codes of Practice and to the appropriate manufacturers recommendations.

For all specialist work see relevant drawings

All schemes to be set out completely including buildings, roads, drainage and levels prior to the commencement of works

Sites to be checked against Land Registry plans and any necessary Easements to be established

Any discrepancies, errors or omissions to be reported to the architect for further instructions before commencement of works

K		
J		
H		
G		
F		
E		
D		
C		
B		
14.04.2025	Amendments to roof	LW
A		
24.05.2024	Revisions post client meeting	LW
Date	Revisions	By

D

A

C

Architects

21 Stone Street, Gravesend, Kent, DA11 0NP
Tel: 01474 566996 Fax: 01474 320374
Design@DACarchitects.co.uk

Project Title

31 Manor Road
Sole Street, Cobham
Gravesend
DA13 9BW

Client






M Peterson-Pearce
-

Drawing Title

Proposed House Type
Plot 1 and Plot 2

Scale	Date	Drawn By
1:100 @ A1	29.04.2024	LW

Project No.	Dwg. No.	Rev.
5453	D-04	B

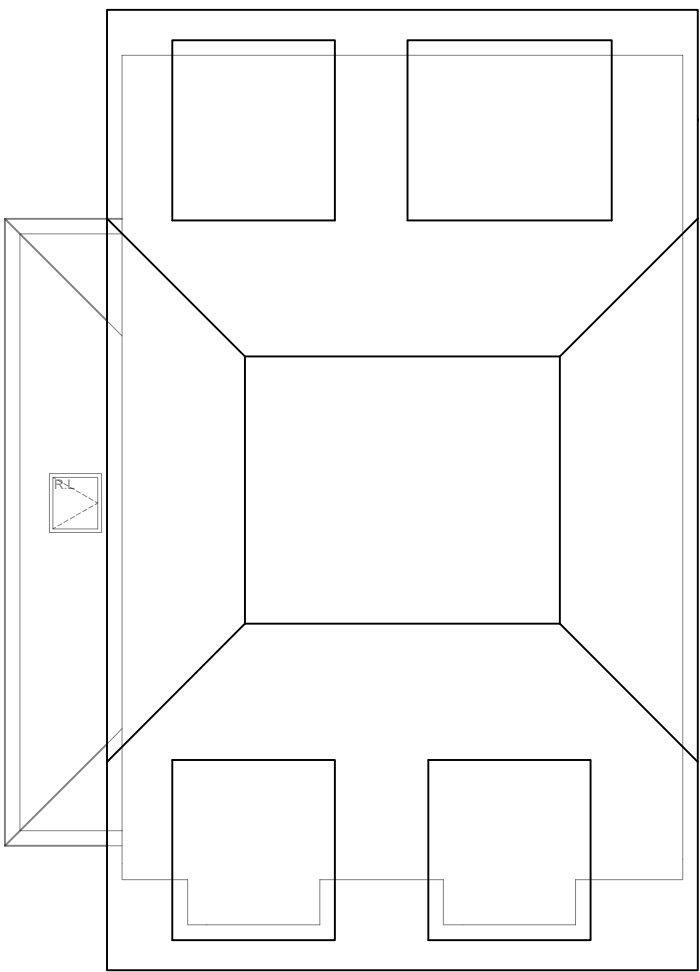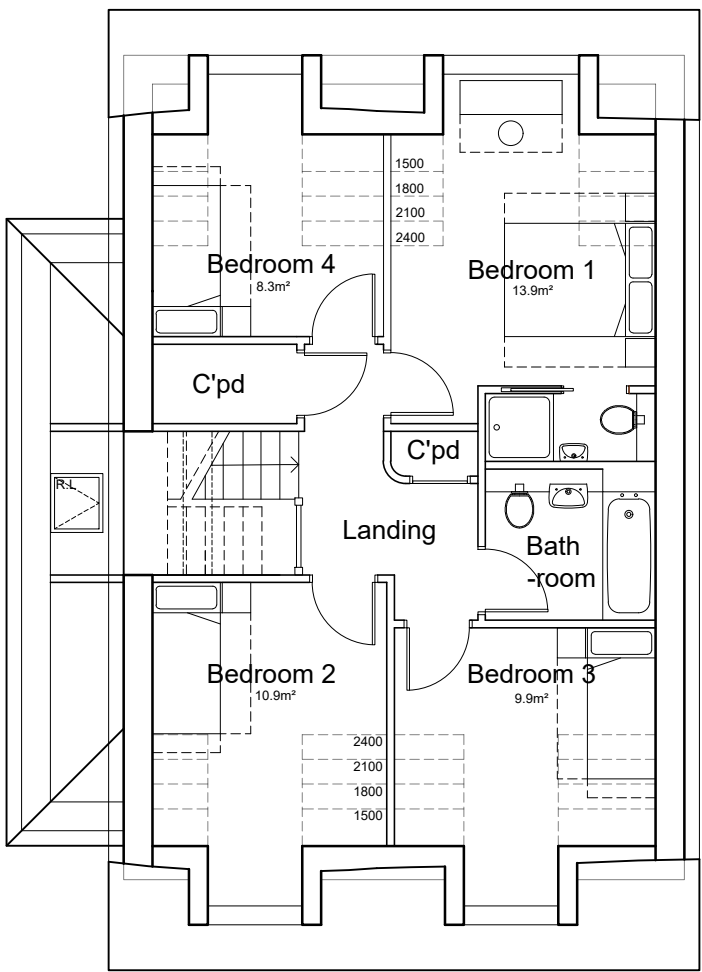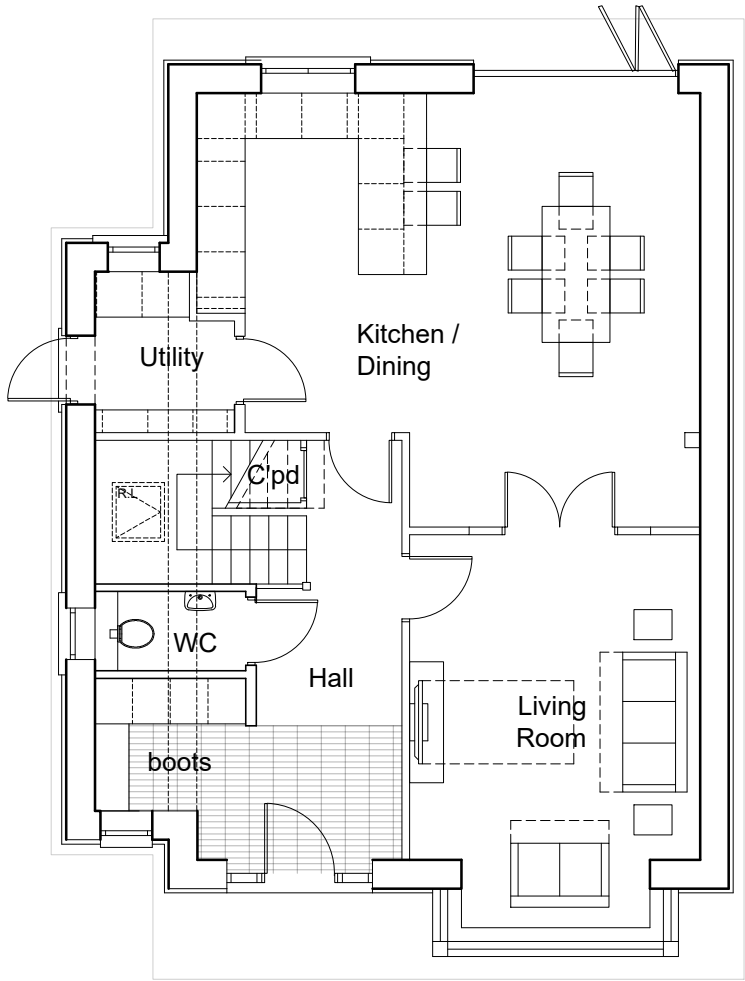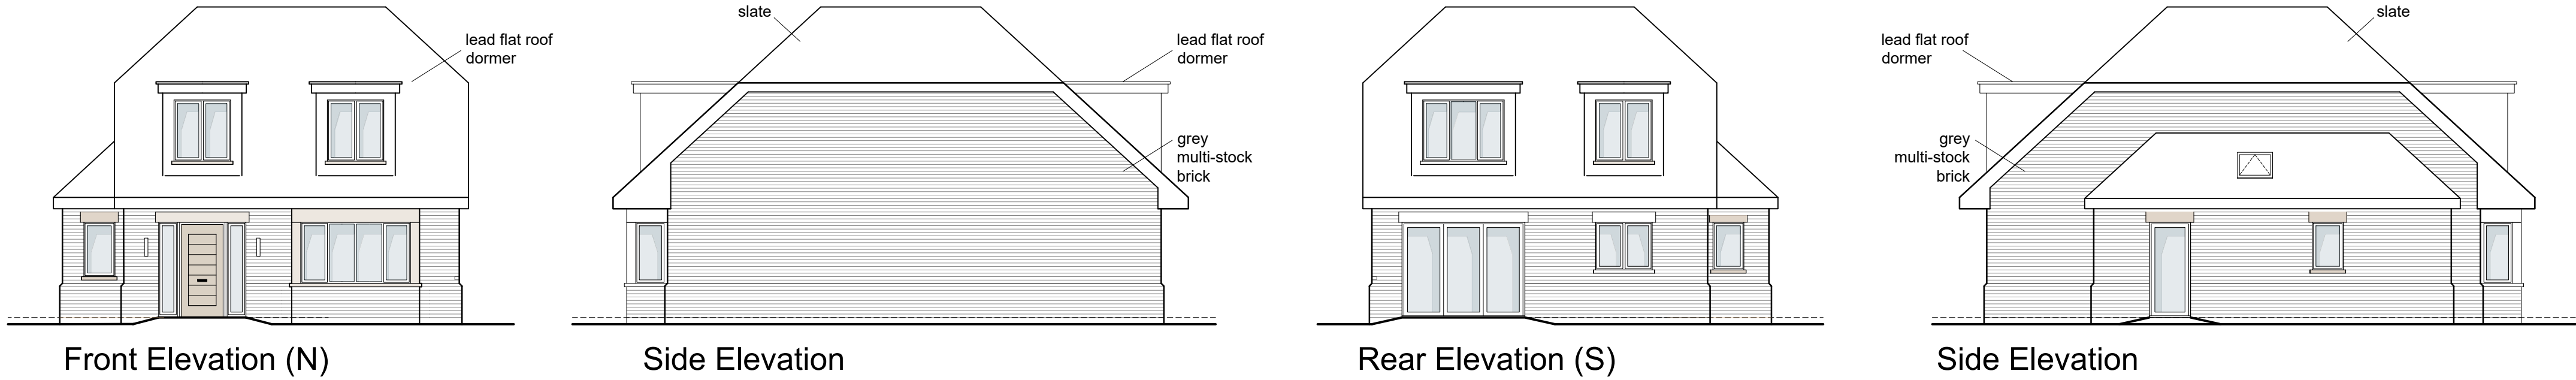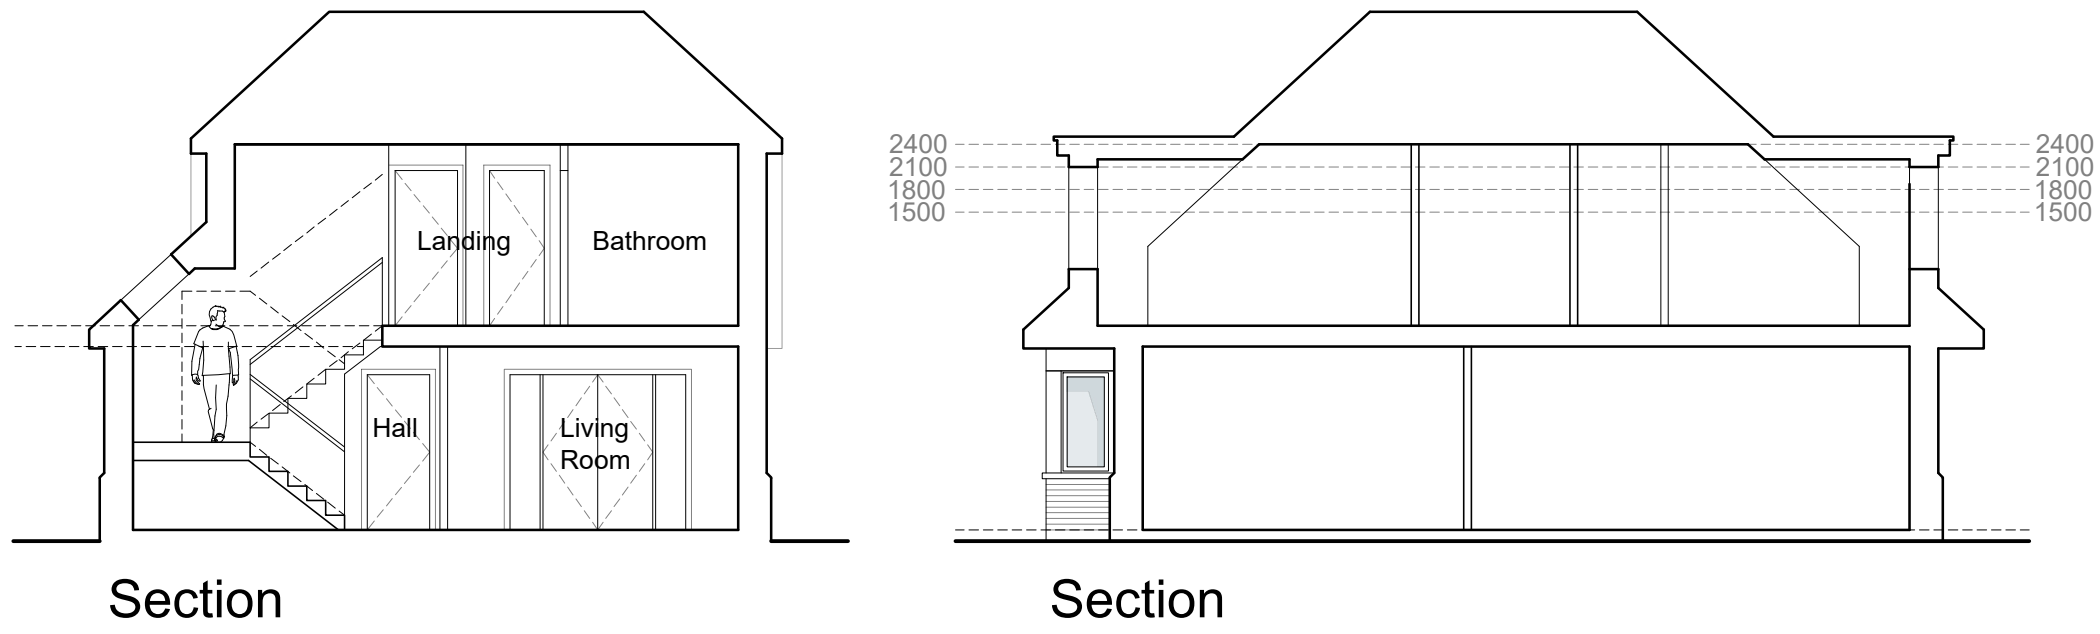

Houses 1 & 2
4b5p | GIA: 143.6m²

Ground Floor: 79.7m²
First Floor: 63.9m²

