


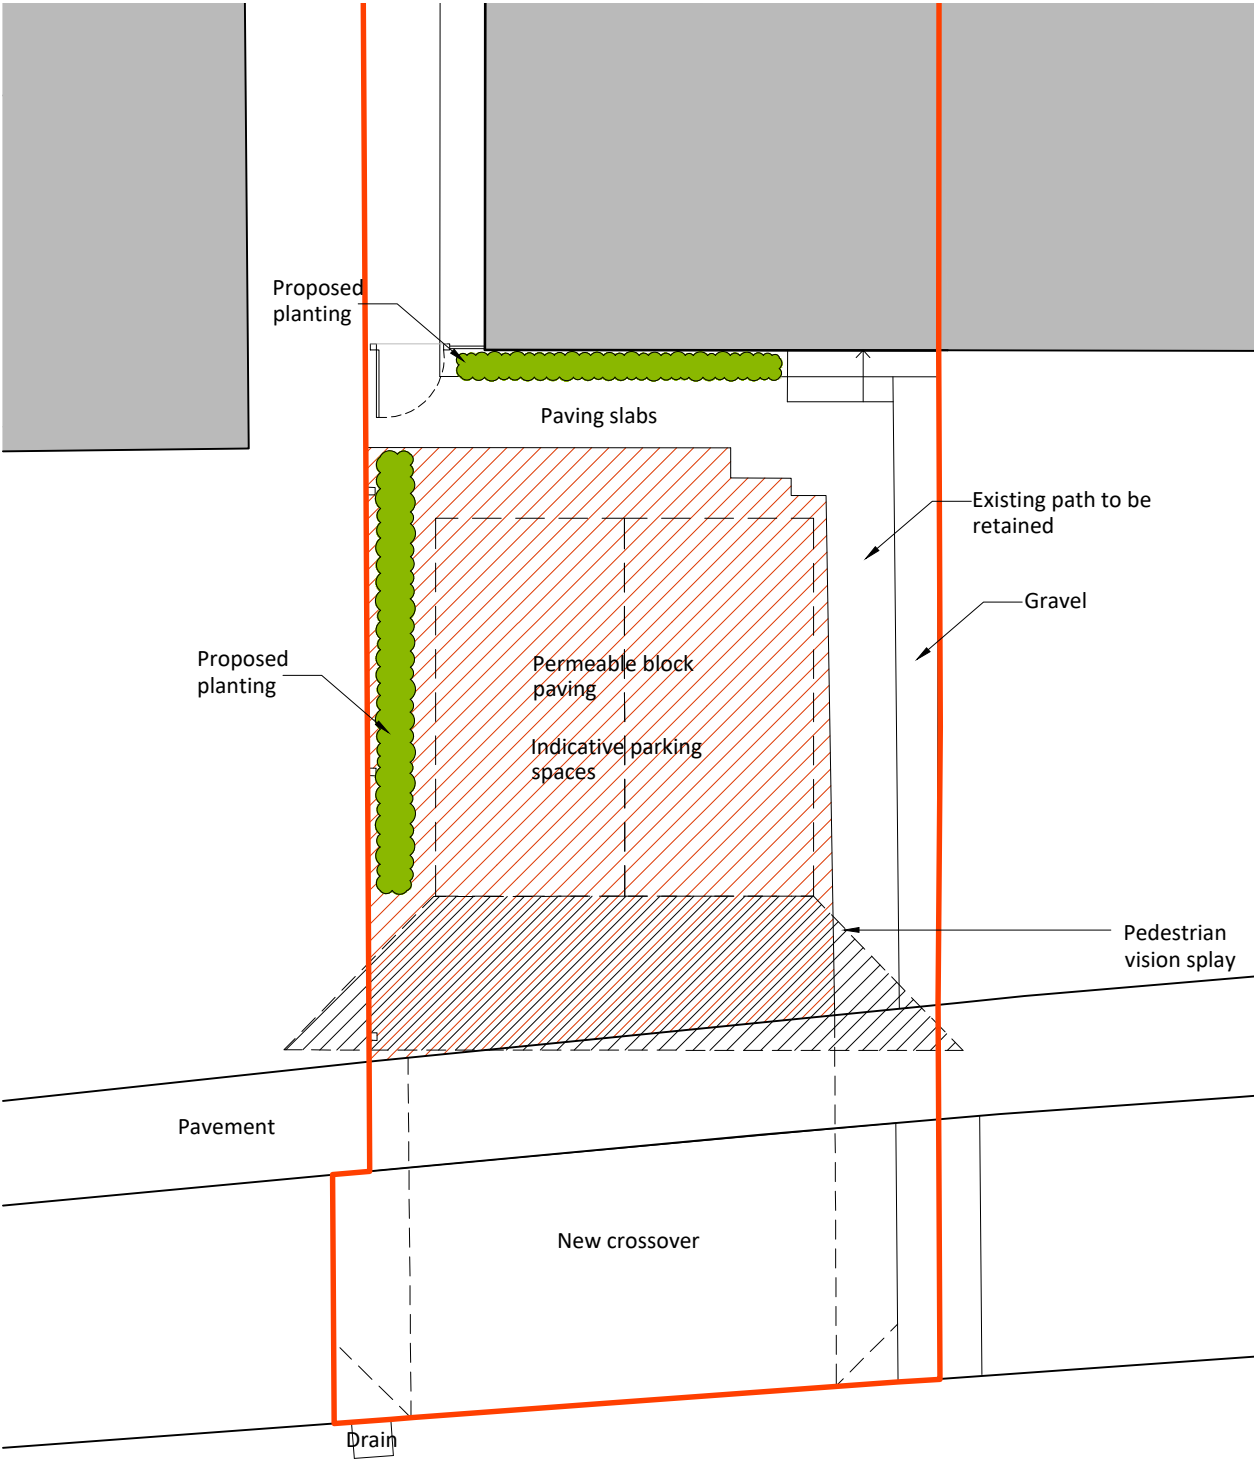


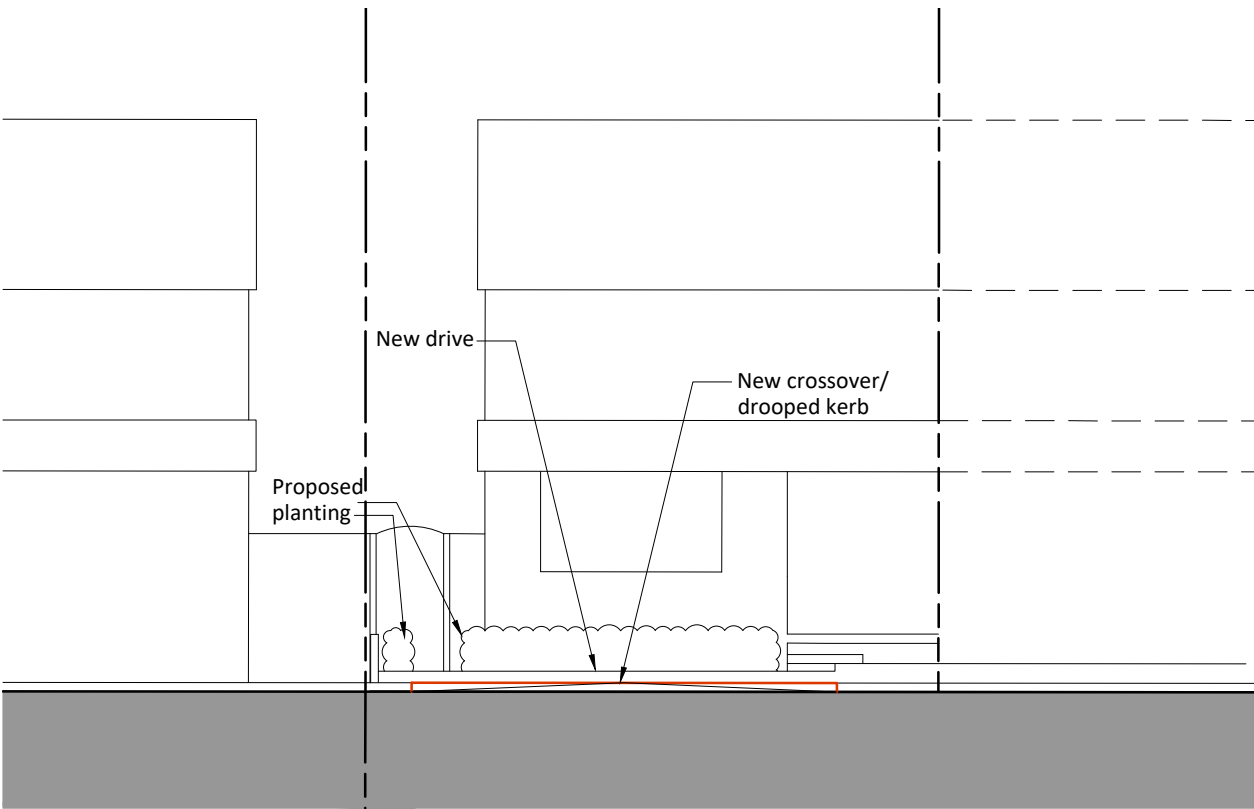

Proposed Plan
1:100

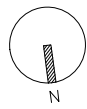


Proposed Front (North) Elevation
1:100

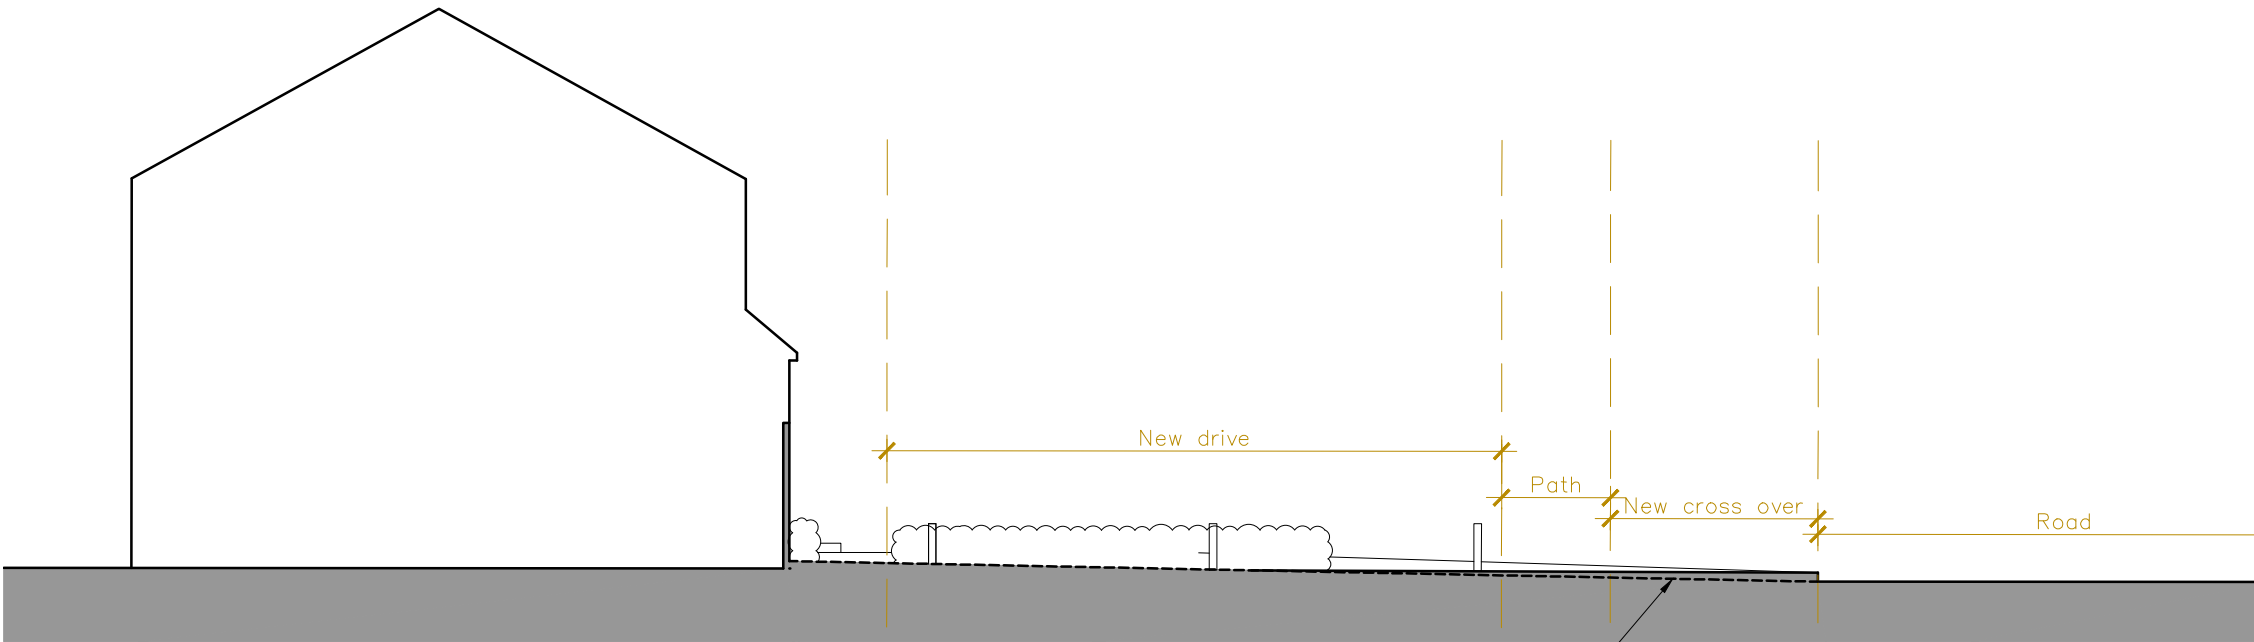


Proposed Side (East) Elevation
1:100

New drive
Slope gradient to
be max. 1:20

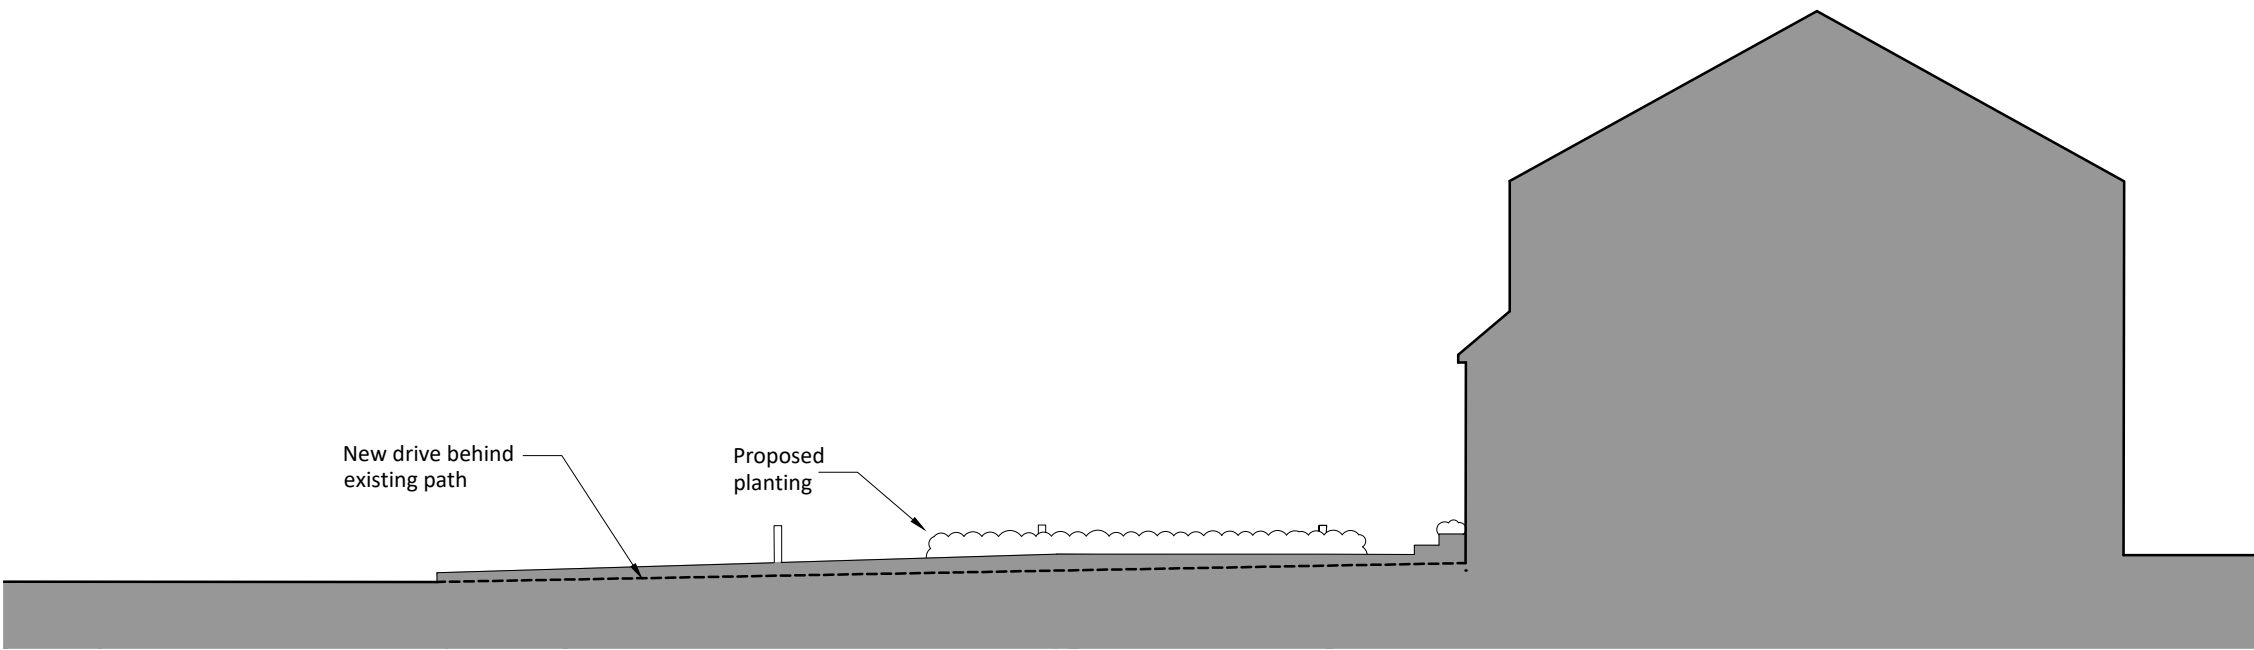

Proposed Side (West) Elevation
1:100

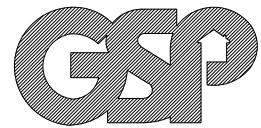

Graham Simpkin Planning

2 The Parade, Ash Road, Hartley
Longfield, Kent DA3 8BG

Tel: 01474 703705
www.gsplanning.uk
Email: office@gsplanning.uk

Project Title 278 Lower Higham Road, Gravesend, DA12 2NR	Drawing No 03	Job No 4388
Drawing Title Proposed Plan and Elevations	Revision A	28.04.2025
Date 16.04.2025	Drawn by MW	Checked by ON

Scale 1:100 @ A3	Note Rev A Amended Red Line
---------------------	--------------------------------

