
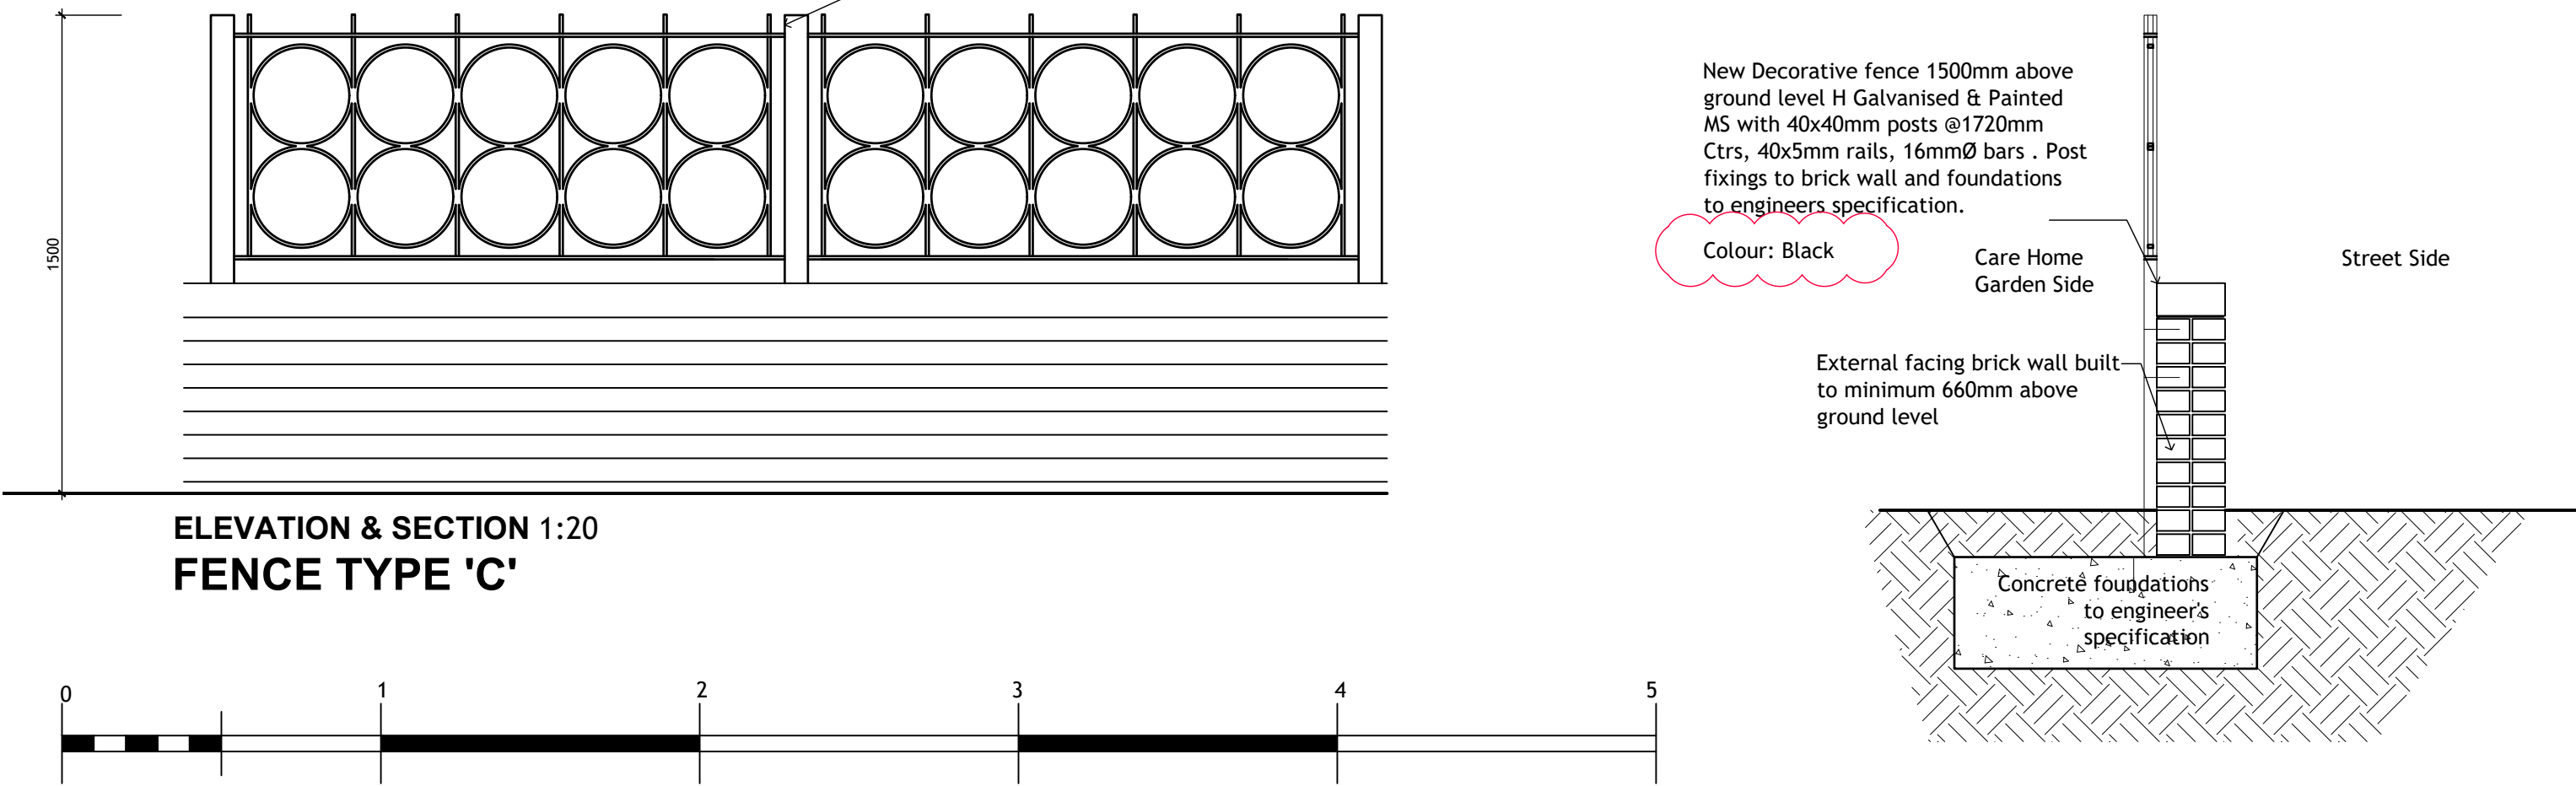
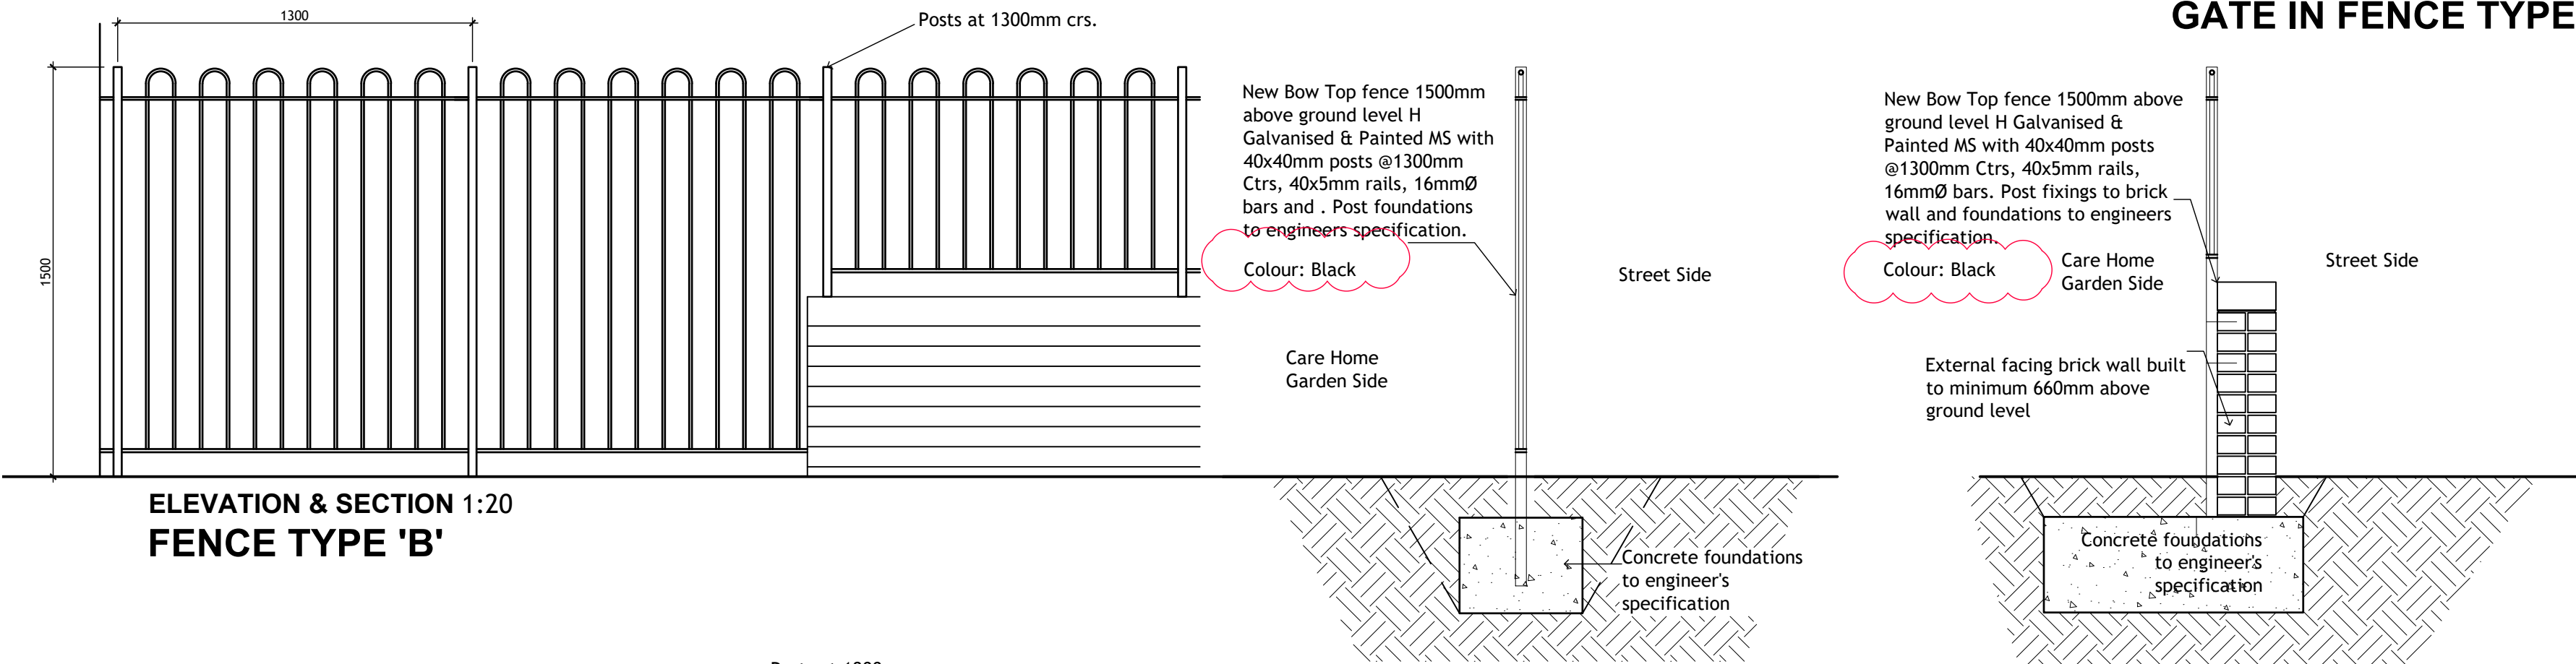


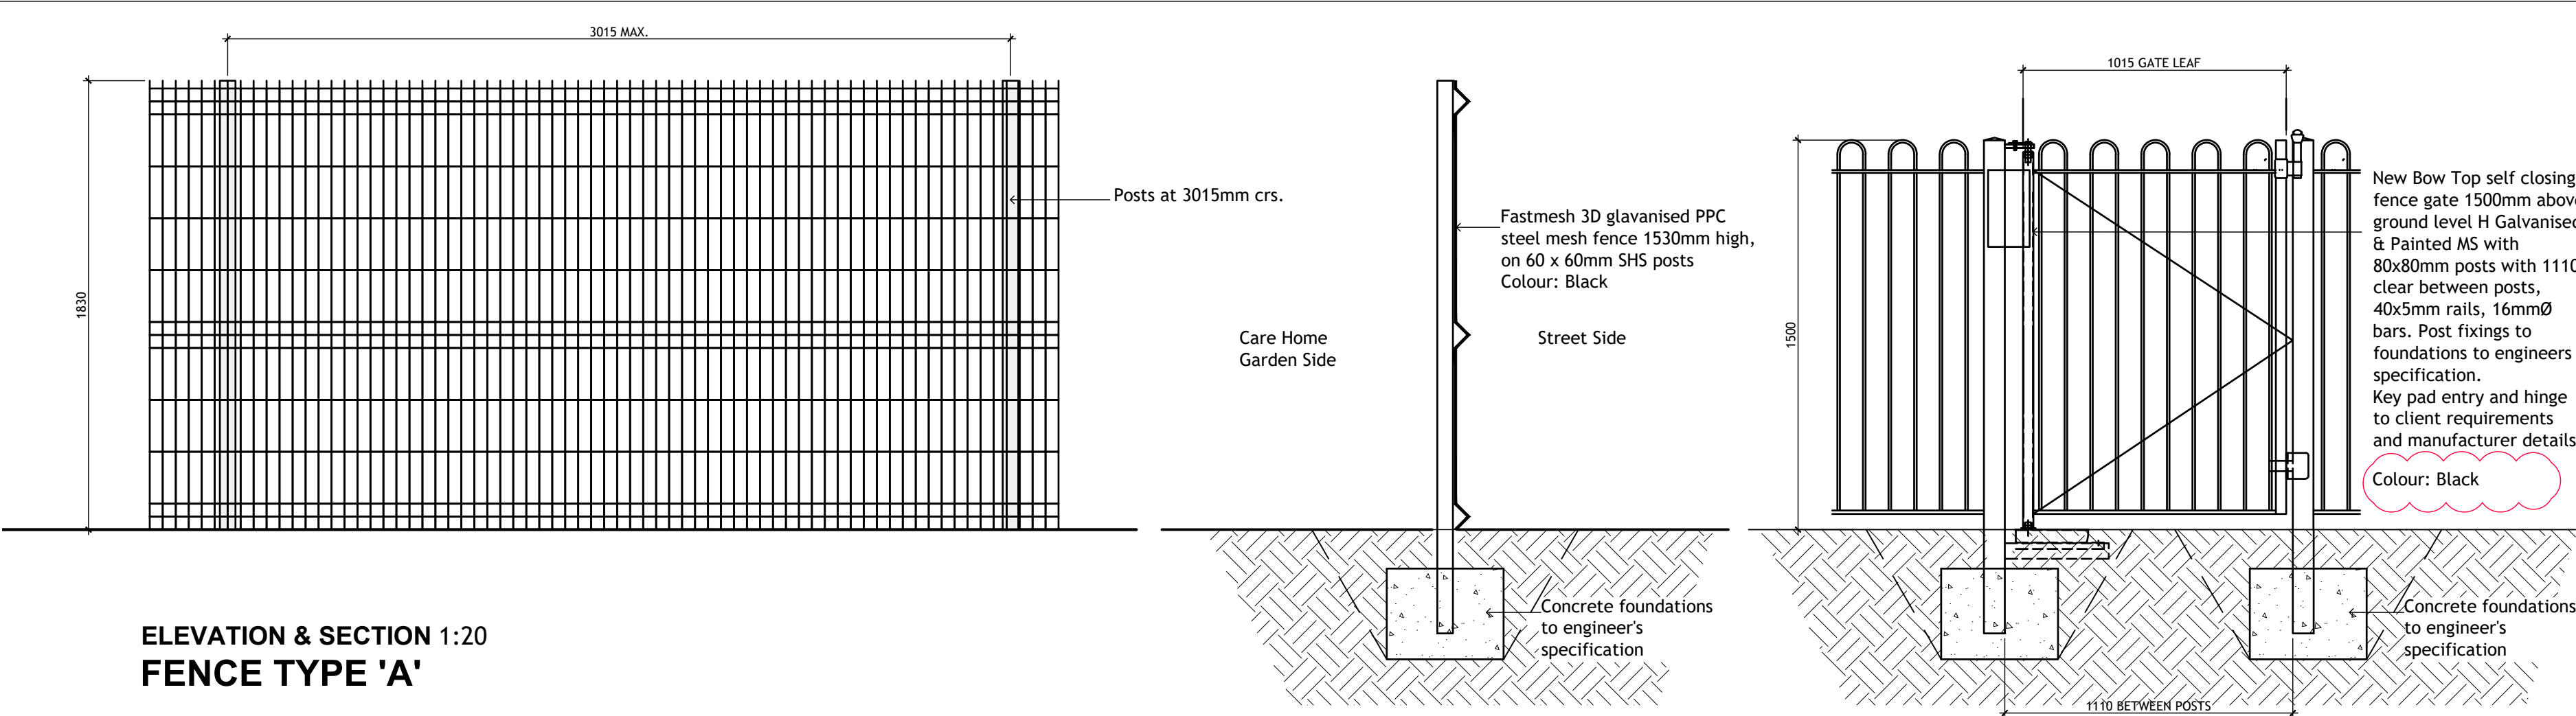

General Notes:

Do not scale from this drawing- refer only to stated dimensions. If in doubt request clarification from this office. This drawing, and associated copyright, is the property of Convery Prenty Shields Architects Ltd.

Revision	Initials	Date
A	BL	28.08.24
1.	Gate in Fence Type B added	
B	BL	10.12.24
1.	Fence posts shown extended to ground to match engineers detail	
C	BL	17.12.24
1.	Fence posts moved to Garden side	
D	WG	25.02.25
1.	Construction Issue	
E	WG	25.04.25
1.	Fence type A colour changed to black	
F	WG	29.04.25
1.	All other fence type colours confirmed as black	

CONSTRUCTION

cps ConveryPrentyShields
ARCHITECTS
Incorporating Young & Gault

231 St Vincent Street, Glasgow, G2 5QY
www.cpsarch.co.uk 0141 258 3100

CLIENT Simply Construct Ltd

PROJECT Proposed Care Home
Former Battle of Britain Site,
Coldharbour Road,
Northfleet, Gravesend,
DA11 8NT

DRAWING Fence Details

PAPER SIZE	SCALE	DATE
A2	1:20	31.05.24
DRAWING NUMBER		REVISION
2271_90_510		F