



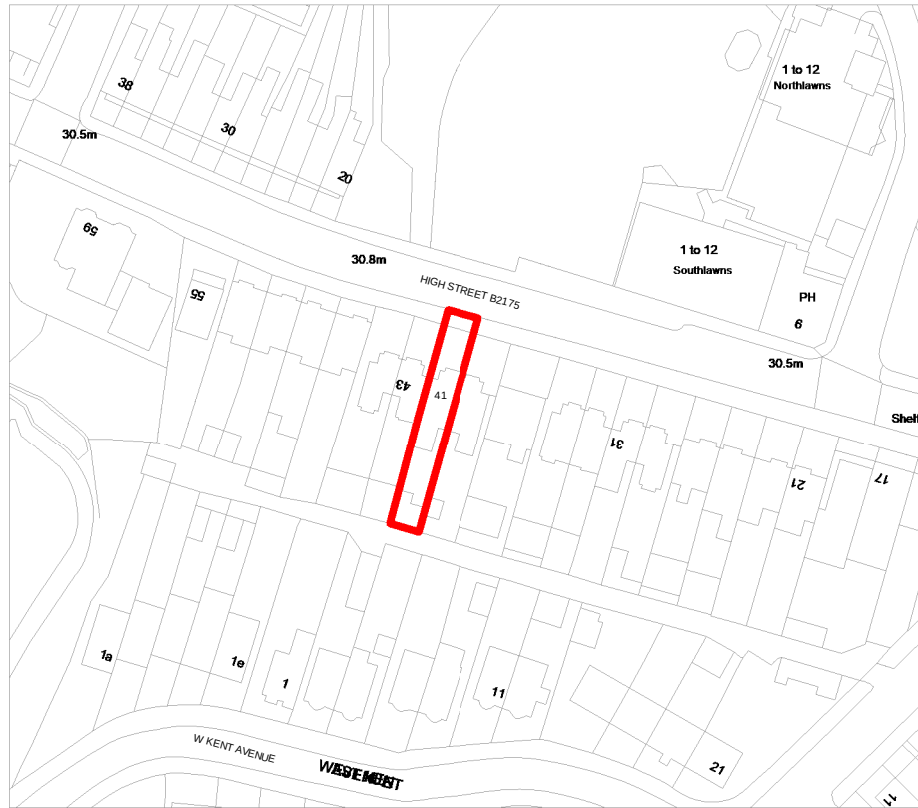

1
NORTH
LOCATION PLAN
1 : 1250



2
NORTH
EXISTING BLOCK PLAN
1 : 500

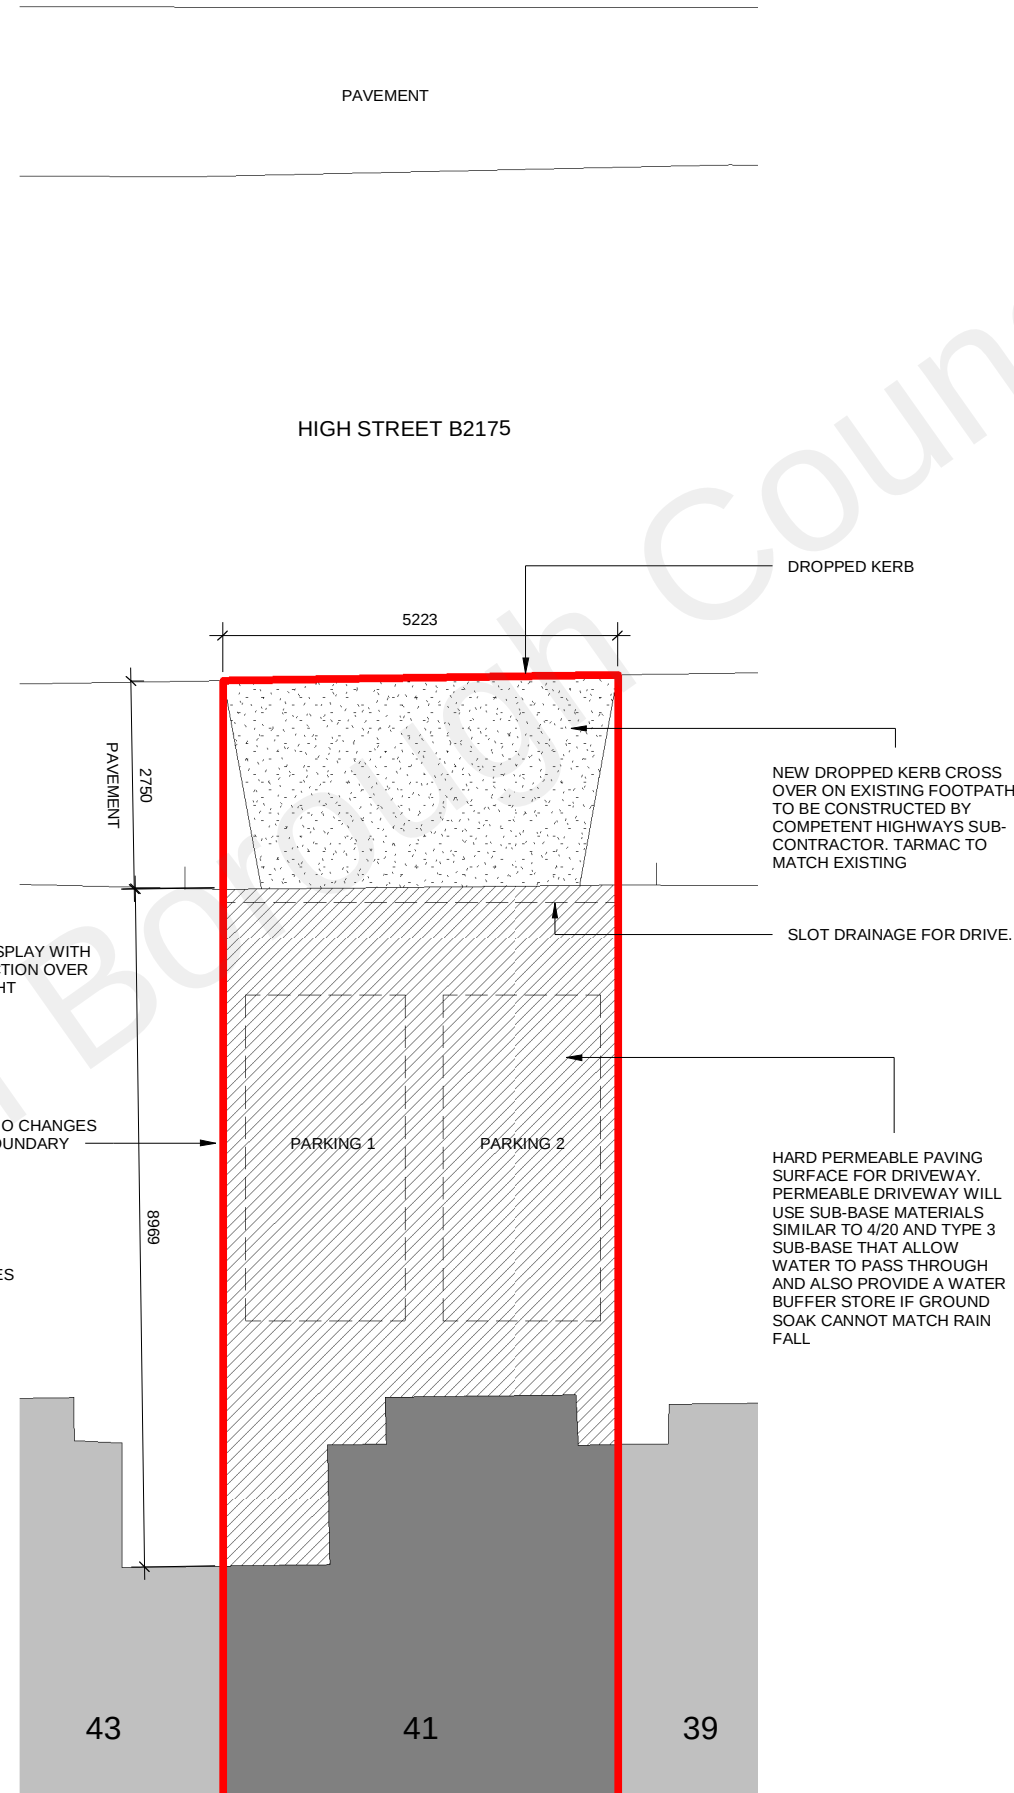

3
BLOCK PLAN
1 : 100


rev	revision details	date
A	For Planning	14/11/21
B	For Planning	29/11/21

NOTES:

THIS DRAWING IS INDICATIVE ONLY AND MUST NOT BE REPRODUCED WITHOUT PERMISSION.

THIS DRAWING IS FOR PLANNING PURPOSES ONLY AND MUST NOT BE USED FOR ANY OTHER PURPOSES.

THE CONTRACTOR IS RESPONSIBLE FOR CHECKING DIMENSIONS ON SITE PRIOR TO BUILDING OR FABRICATION.

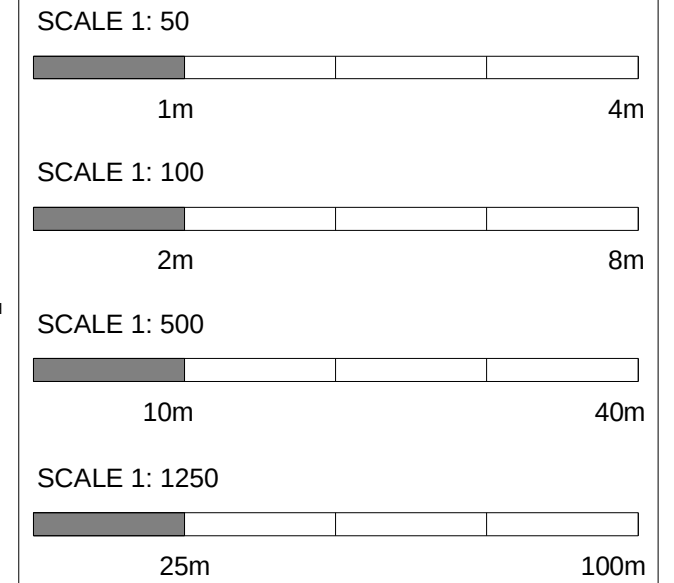

 DESIGN & BUILD		
key	risk	
Job title 41 High St, Northfleet, Gravesend DA11 9EZ		
drawing title EXISTING AND PROPOSED BLOCK PLAN		
job no. 33	drawing no. 100	revision B
scale @A3	Issued to ADC	Drawn by ALC