



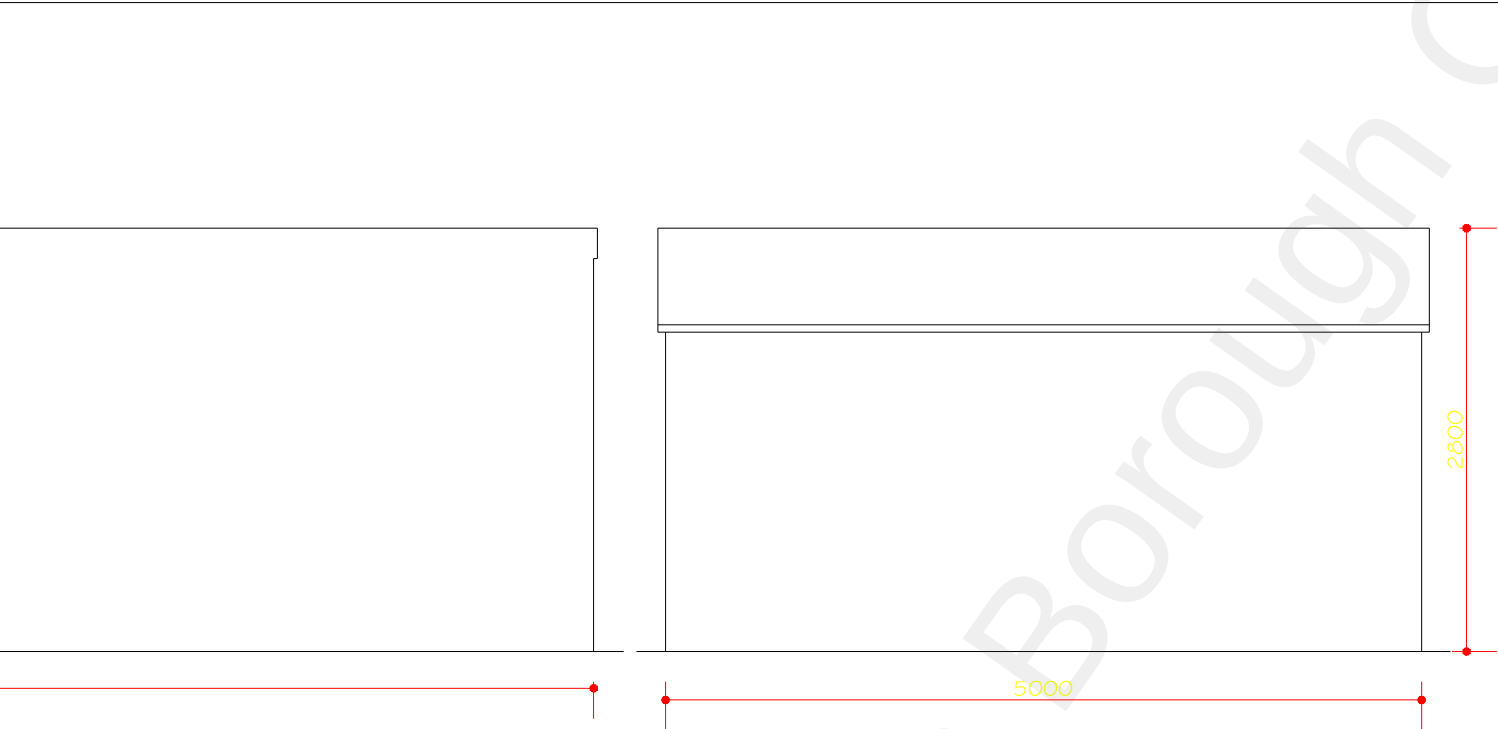

SIDE ELEVATION

RIGHT SIDE ELEVATION
SHED

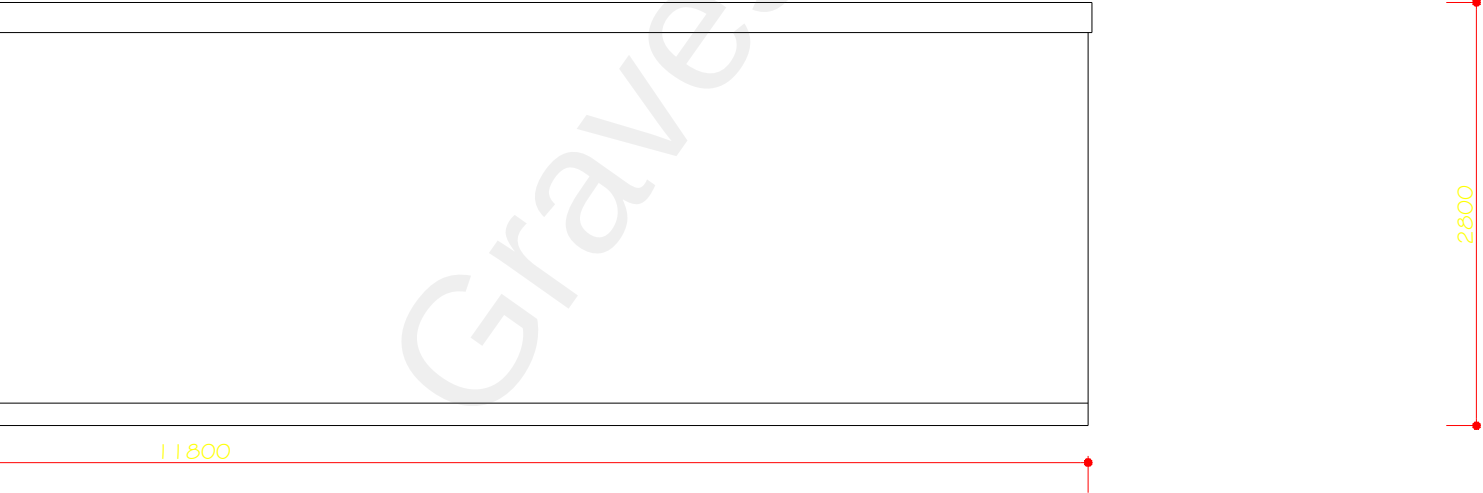

PROPOSED RIGHT SIDE ELEVATION

NOTES

DRAWING SHOWING EXISTING AND
PROPOSED GARAGE ALTERATIONS AND
BUILDING AN ANNEX AT THE REAR OF
THE GARAGE.

S HANSPAL BSC MRICS

PROPOSED REAR AND FRONT EXTENSION
FOR MR AWATAR SINGH

44 CAMBRIA CRESCENT
GRAVESEND
KENT
DA12 4NH

DWG No.

SCALE

DATE

CCAN.04

1:50@A3

MAR 2022