



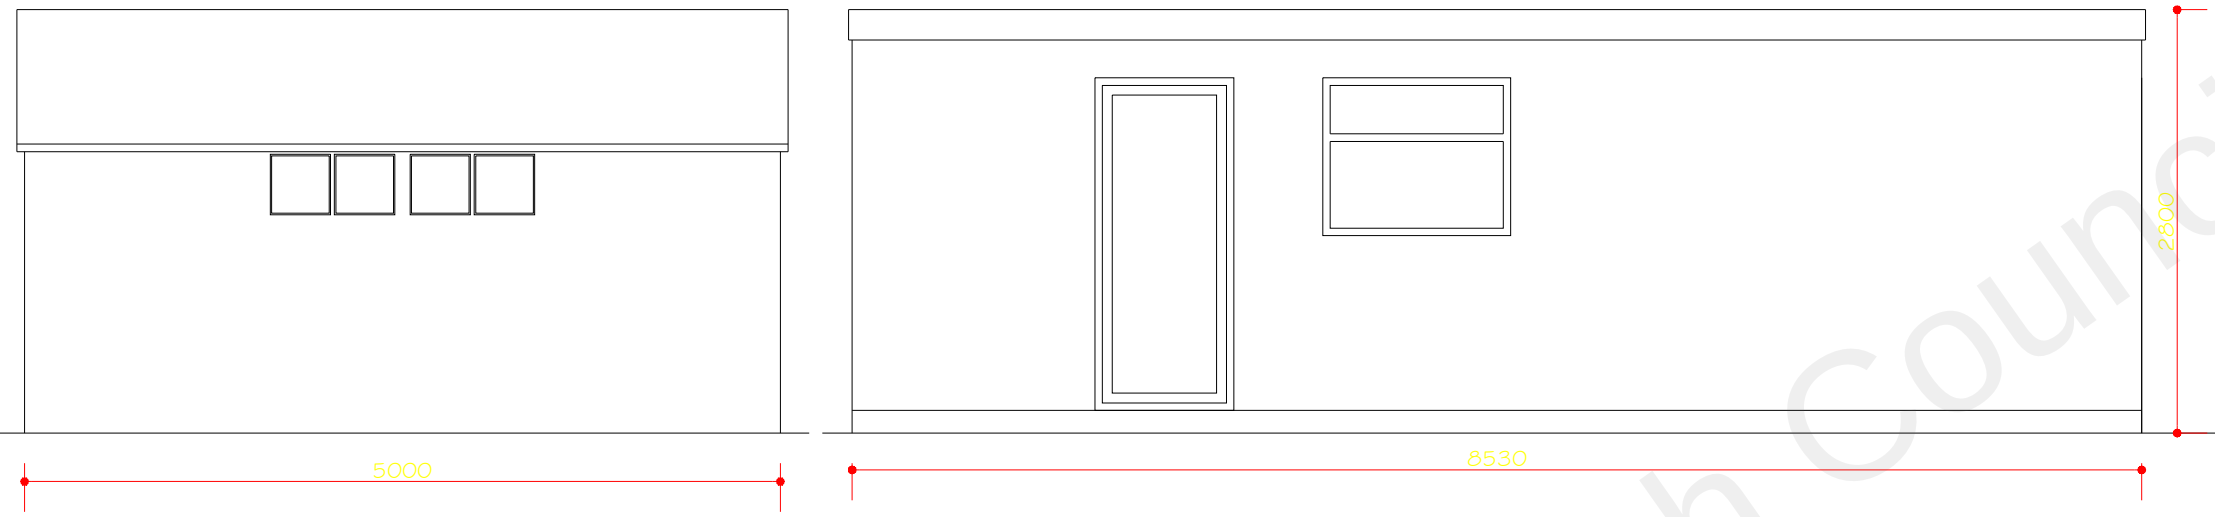


LEFT SIDE ELEVATION
SHED

EXISTING LEFT SIDE ELEVATION
GARAGE

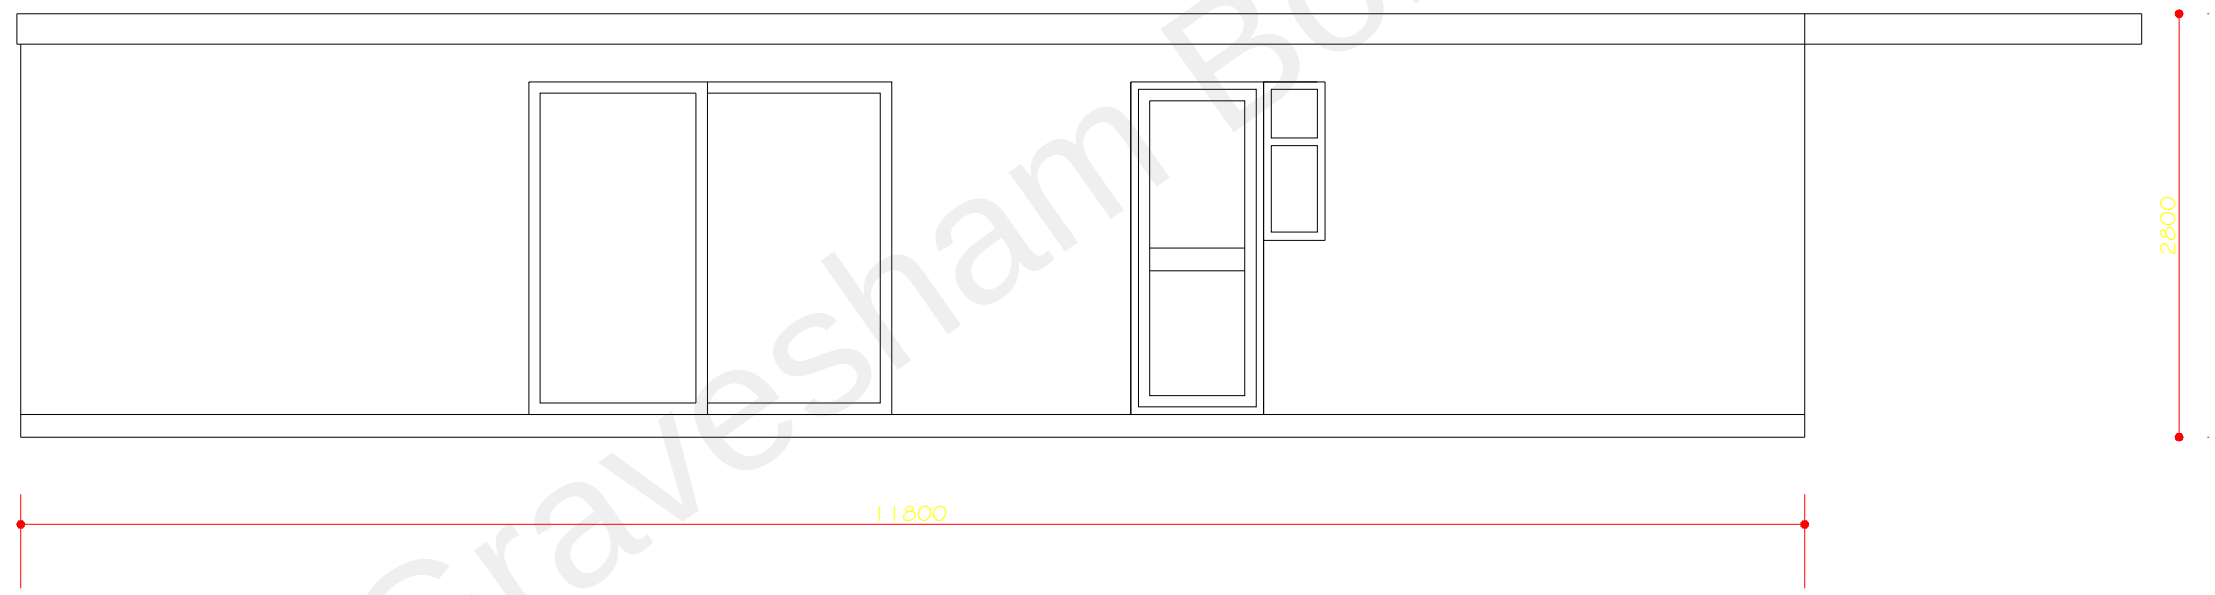

PROPOSED LEFT SIDE ELEVATION

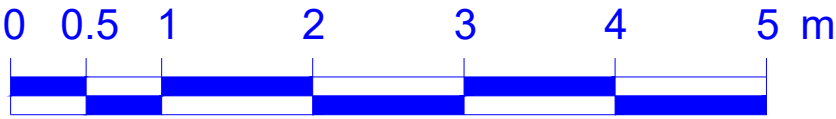

SCALE

NOTES

DRAWING SHOWING EXISTING AND
PROPOSED GARAGE ALTERATIONS AND
BUILDING AN ANNEX AT THE REAR OF
THE GARAGE.

S HANSPAL BSC MRICS

PROPOSED REAR AND FRONT EXTENSION
FOR MR AWATAR SINGH

44 CAMBRIA CRESCENT
GRAVESEND
KENT
DA12 4NH

DWG No.	SCALE	DATE
CCAN.03	1:50@A3	MAR 2022