



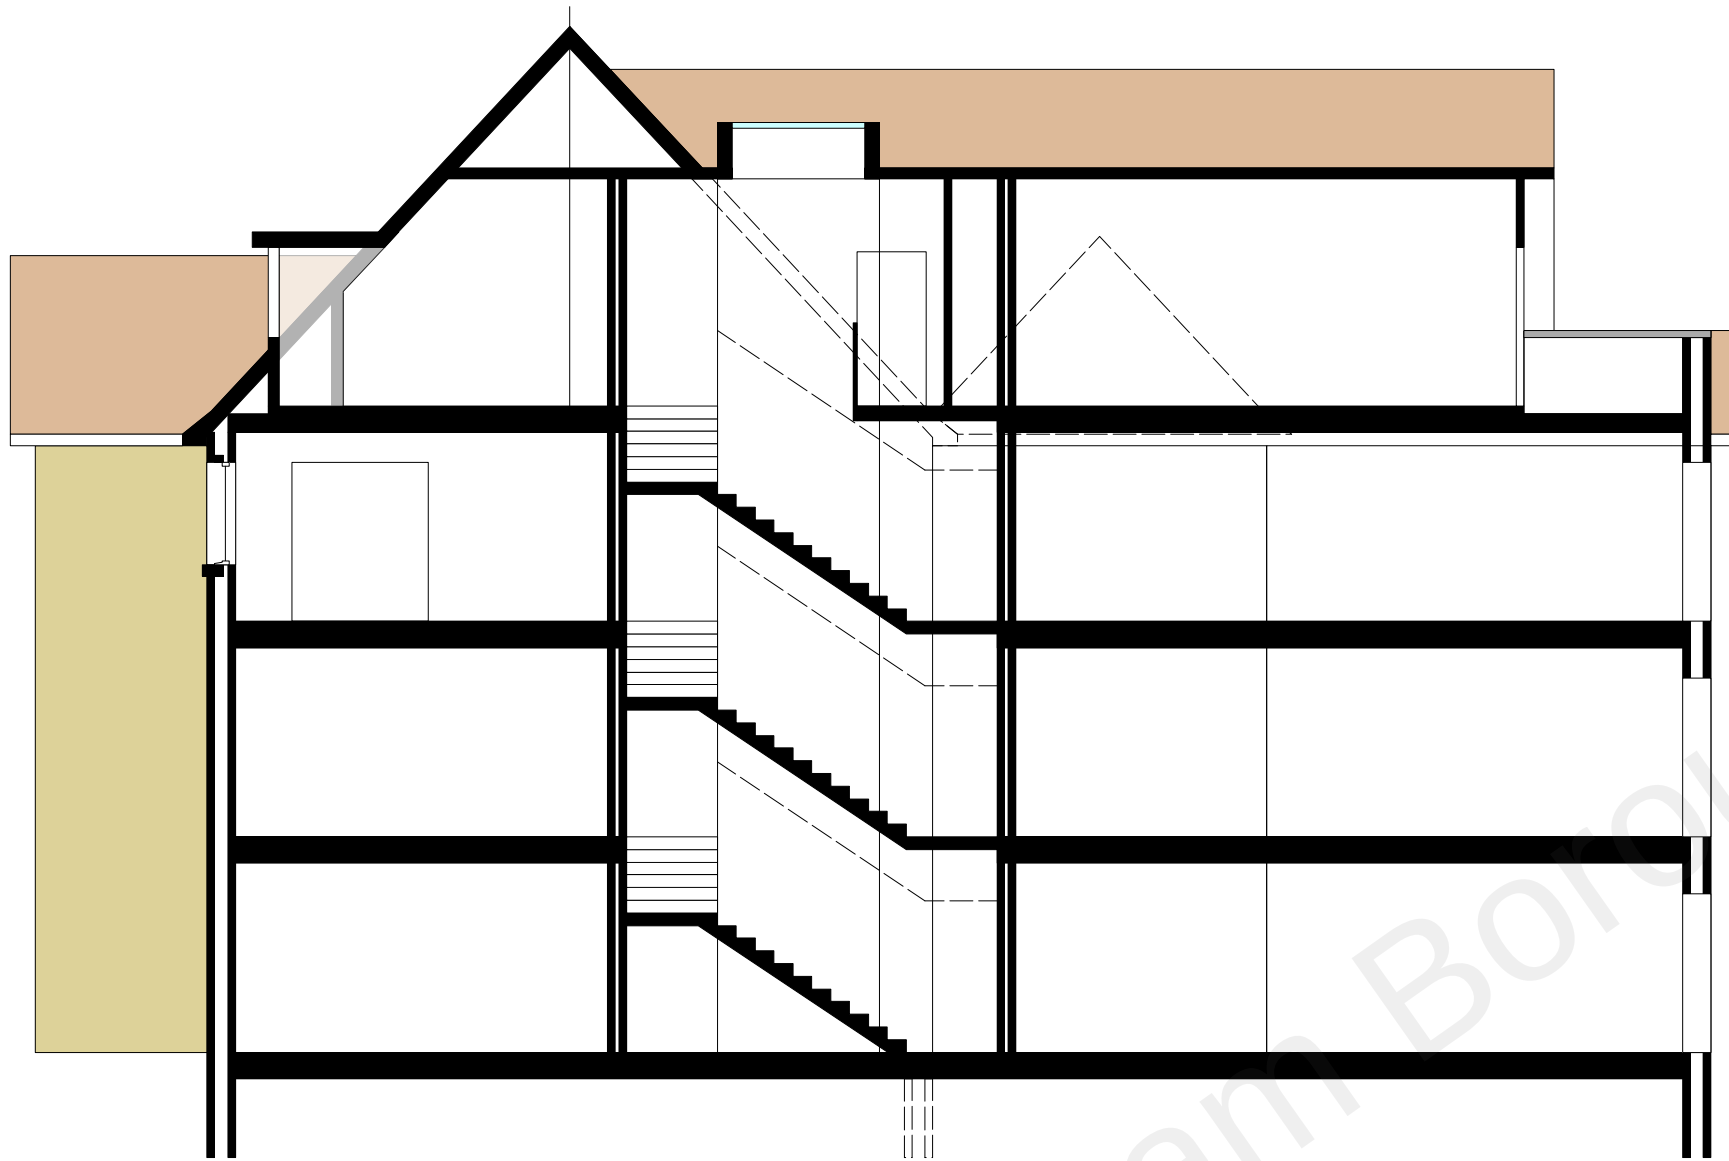

section 3

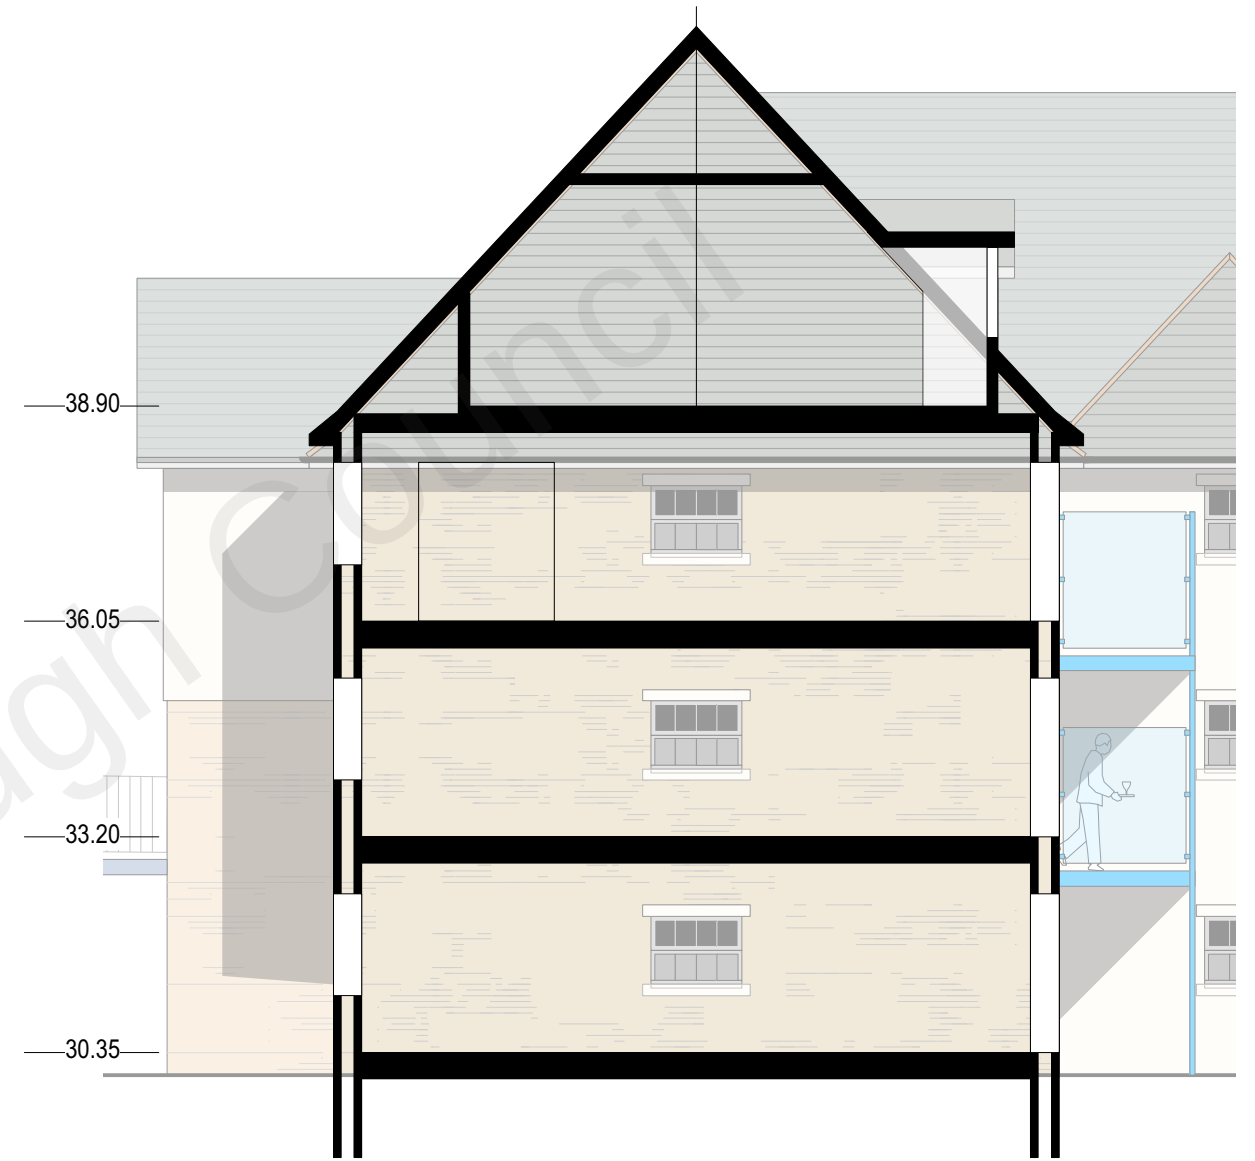

section 4

0 5
 scale (m)
 1-100 on A3 size reproduction

A- title corrected. GB/13/09/21

Client:	Wakes		
job:	Milton Mount Hall Gravesend DA12 1NQ		
title:	proposed sections 3 & 4		
scale:	1-100 @ A3	date July 2021	dwn. GB

drawing number; **21-18-09** rev.- A