



1

Existing Site Location Plan

1 : 1250

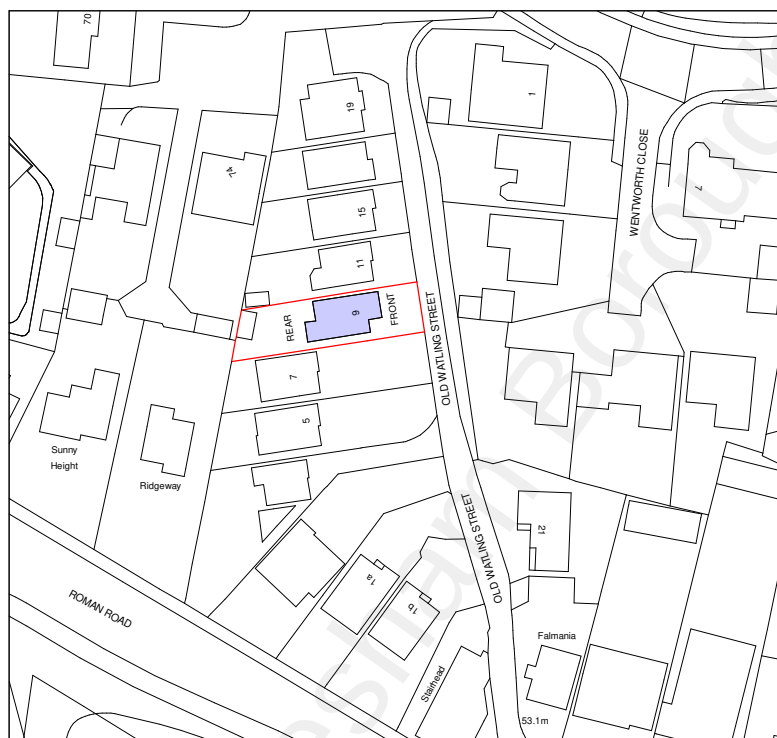

© This drawing is the property of Bluetime Retail Ltd who retain the sole copyright of its contents & it may not be reproduced in part or in whole without written permission

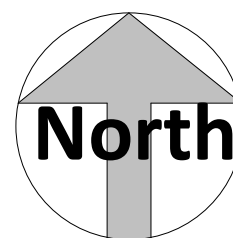

Amendments

Rev	Init	Date	Description

Project:

Joseph Turner
9 Templar Drive, Gravesend,
Kent, DA11 7NS

Title:

Planning Drawings
Location plan 1-1250

Bluetime Retail Ltd /
Bluetime Home
Design LLP. Design,
Project
Management, Build



Thames Innovation
Center, Veridion
Way, Veridion Park,
Erith, Kent DA18 4AL

Tel: 01322 521026

Householder Planning
Application

9 Templar Drive, Gravesend.

Drawn by : AV	Scale : 1 : 1250	Date : 02.09.2022
------------------	---------------------	----------------------

Drawing number :
BL/DRG/220608/ 01

Do not scale from this drawing. Dimensions to be checked on site.

10 0 10 20 30 40 50
SCALE 1:1250 m