



BLOCK PLAN

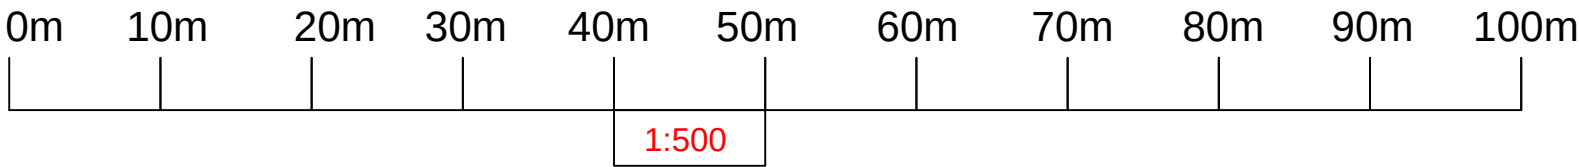

NOTES:

DISCLAIMER:
ALL DIMENSIONS IN MM UNLESS
OTHERWISE STATED.
CONTRACTORS TO CONFIRM ALL
DIMENSIONS ON SITE. ALL DRAWINGS
MUST BE READ IN CONJUNCTION WITH
THE ARCHITECT'S DRAWINGS.

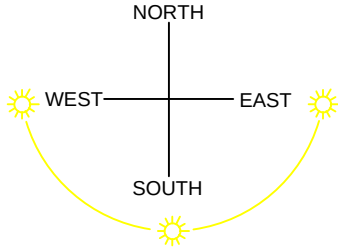

ARCHIMEDES DESIGN LTD

64 ST GEORGES ROAD
ESSEX
1G1 3PQ
Tel. +44 (0) 7889 415 063
EMAIL:archimedesdesignltd@gmail.com

Rev	Date	Details Of Issue	Initials

Status
Planning

Site Address:
19 Christian Fields Ave,
DA12 5NE

Client:
Mr Paul

Project:

Drawn GP	Date: 31/08/2022	Scale (at A3): 1:500
Dwg no. BP-02	Revision No. A	