



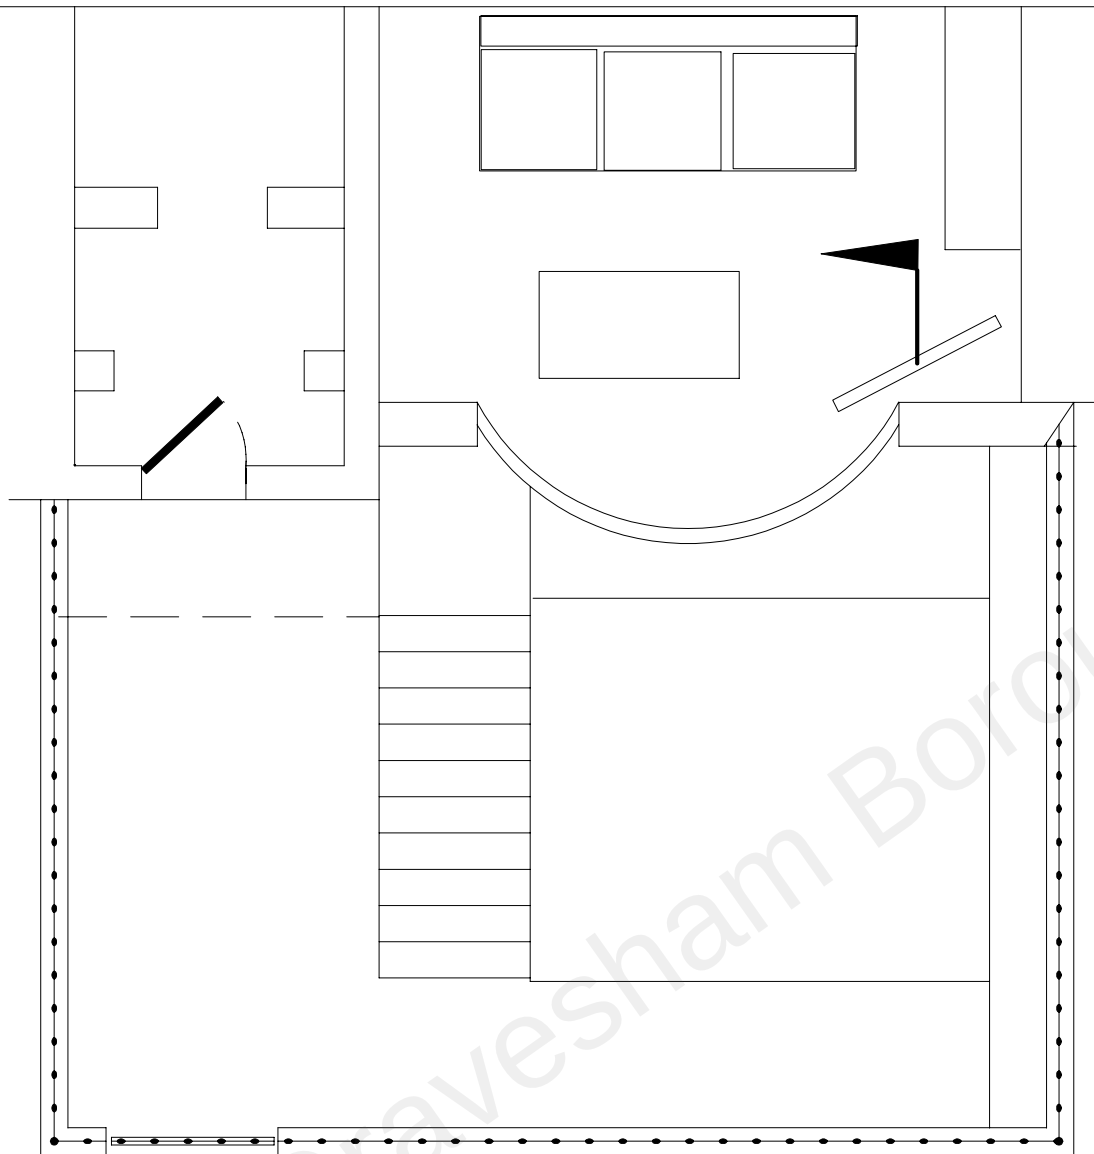

PLAN



5m

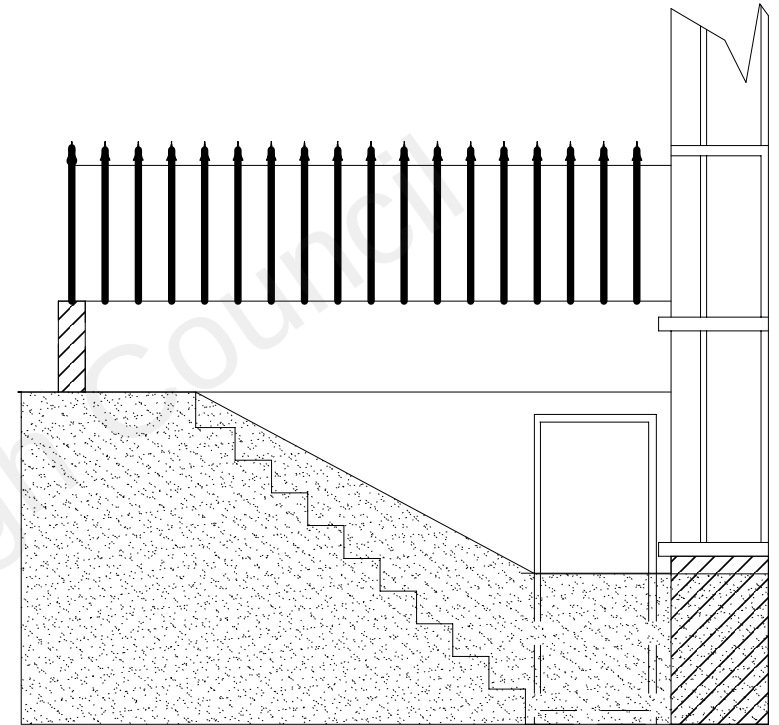

SECTION

196 PARROCK STREET PROPOSED BASEMENT ENTRANCE

Scale 1:50@A3

Drawing Number
005

Revision
1

Date
20/04/202