


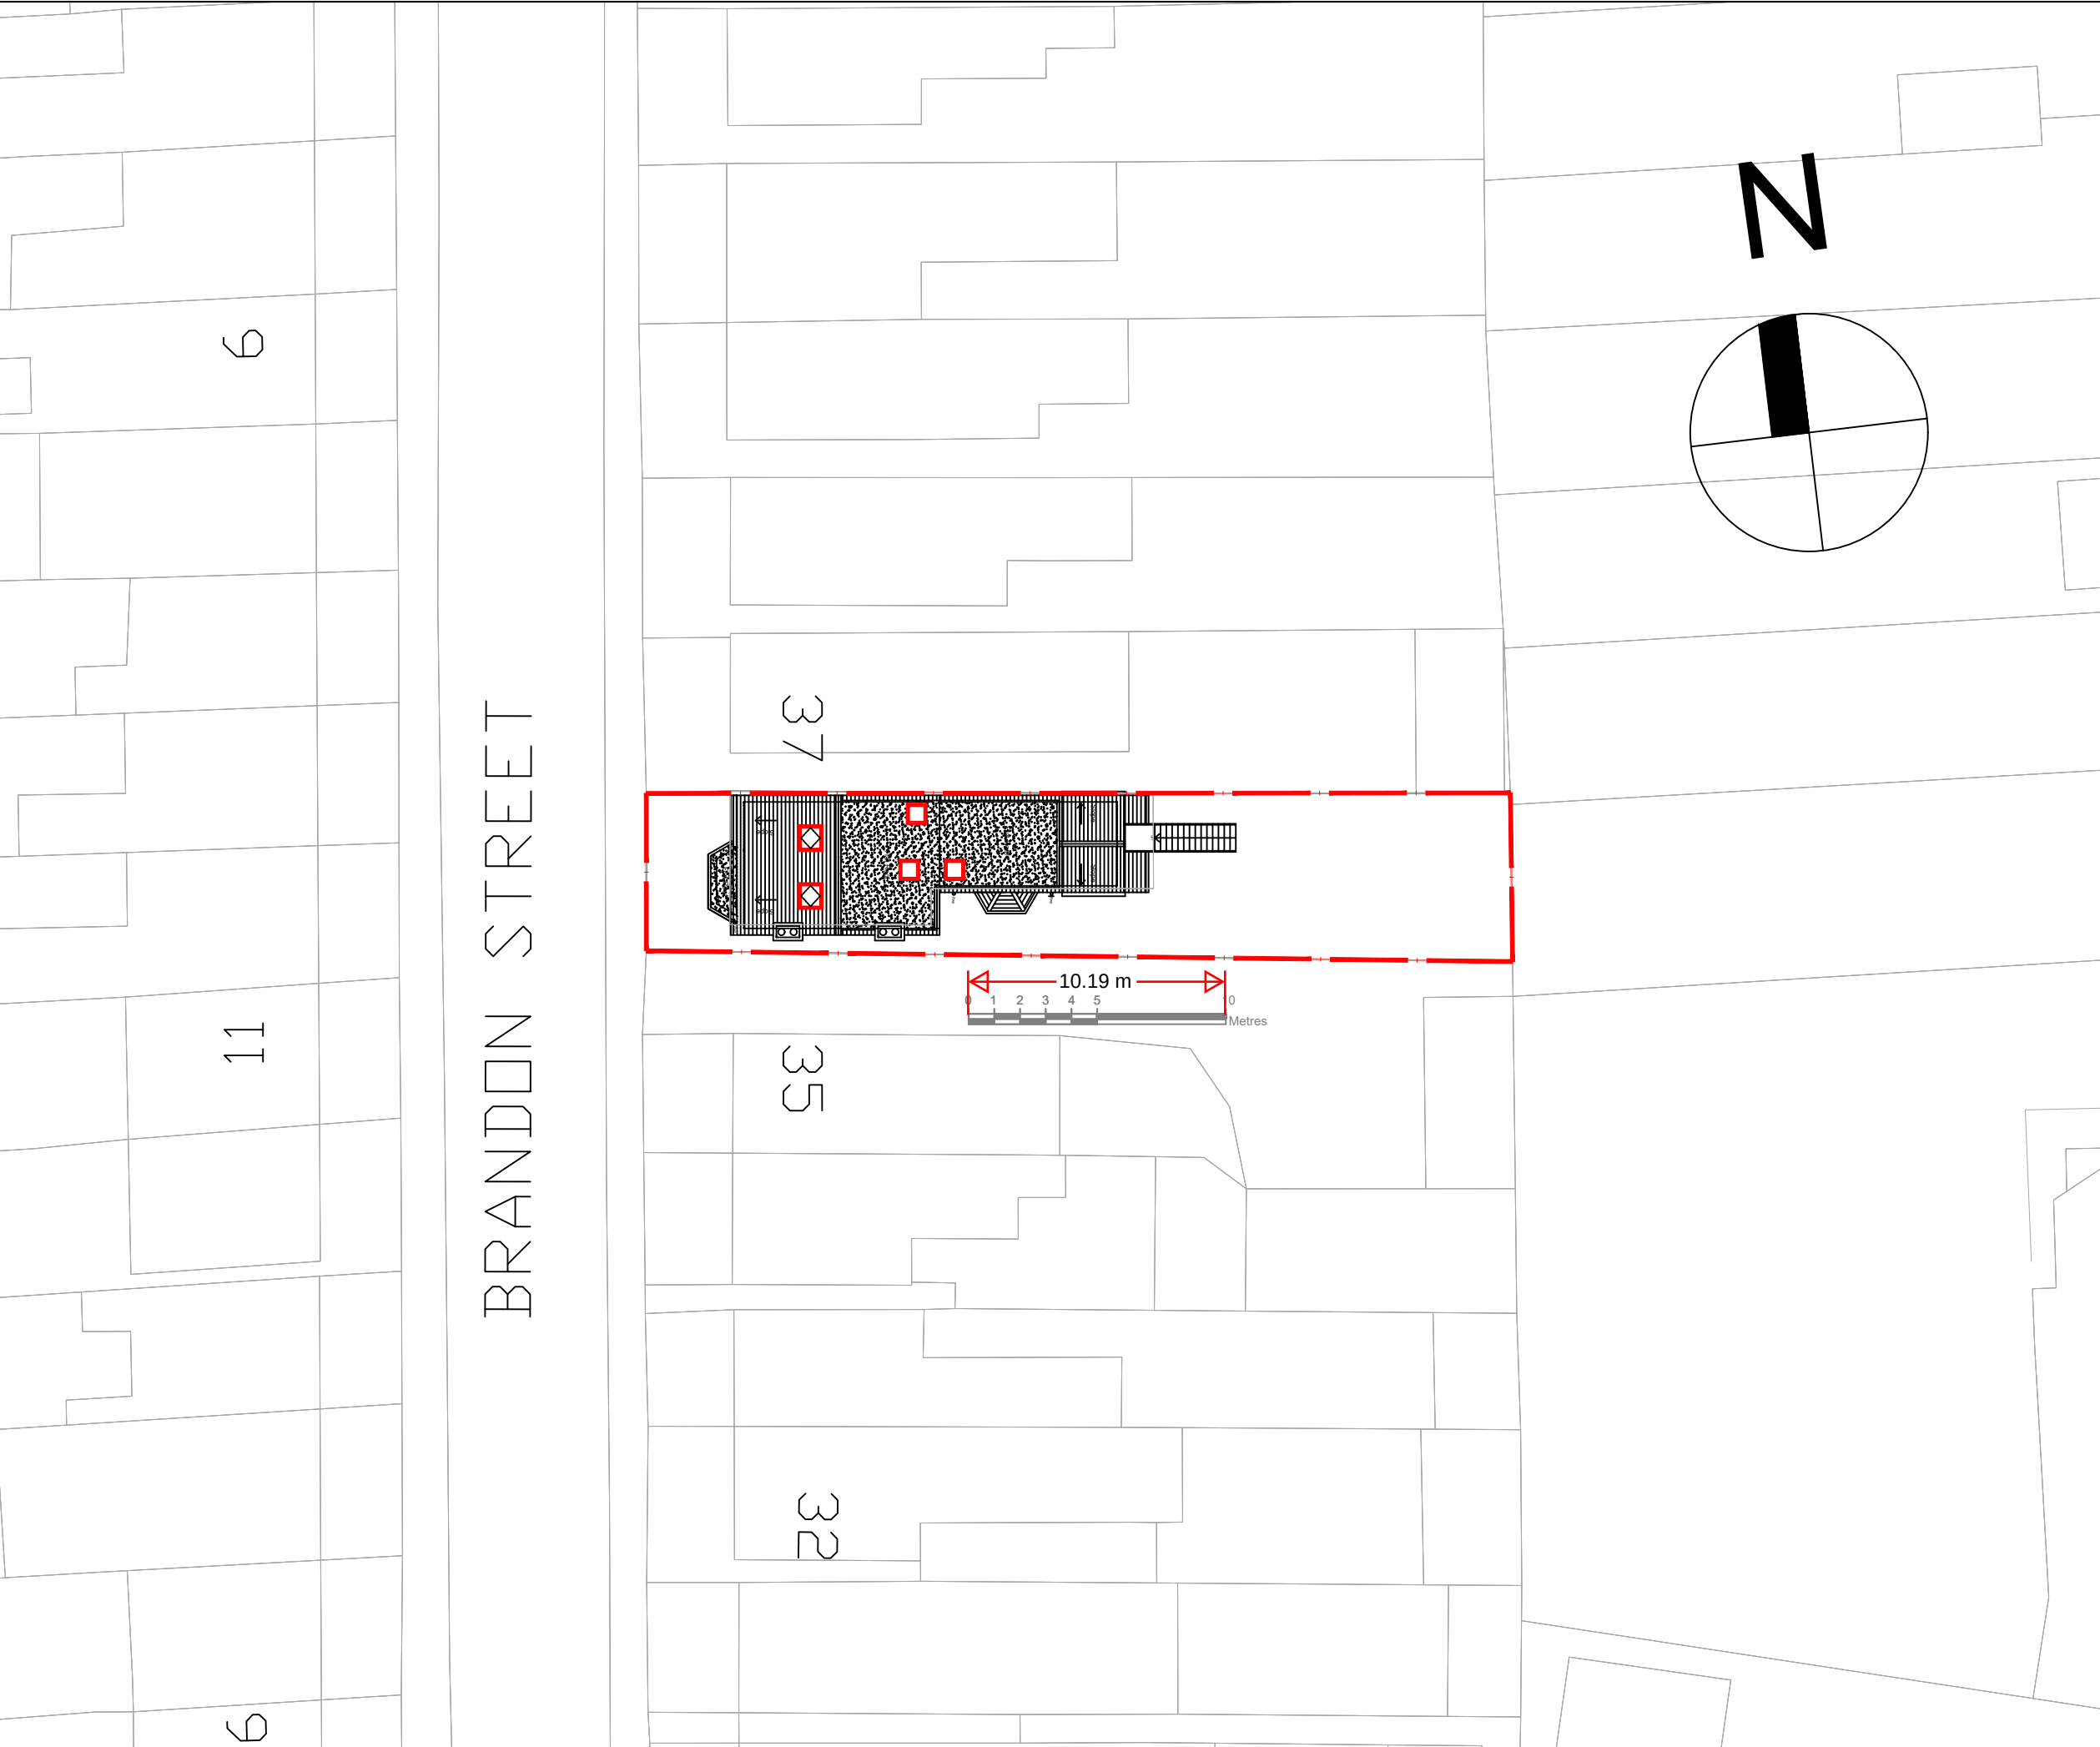

Planning - Loft

Double Edge Architects

Design Development Consulting

C

Copyright Double Edge Architects Ltd
Company Reg No:12154670

Registered in England and Wales

* All dimensions to be checked on site and any discrepancies to be reported immediately to contract administrator for further instructions.

** The contractor is responsible for all setting out and must check dimensions on site before work is put in hand.

36 Brandon Street Gravesend DA11 0PL		Job No. 2407	Rev. *		
Title Proposed Block Plan					
Date May 2024	Drawn B.A	Check B.A	Status Planning	Size A3	Scale 1:250
Tel: Creative Designer 07941 376 001					