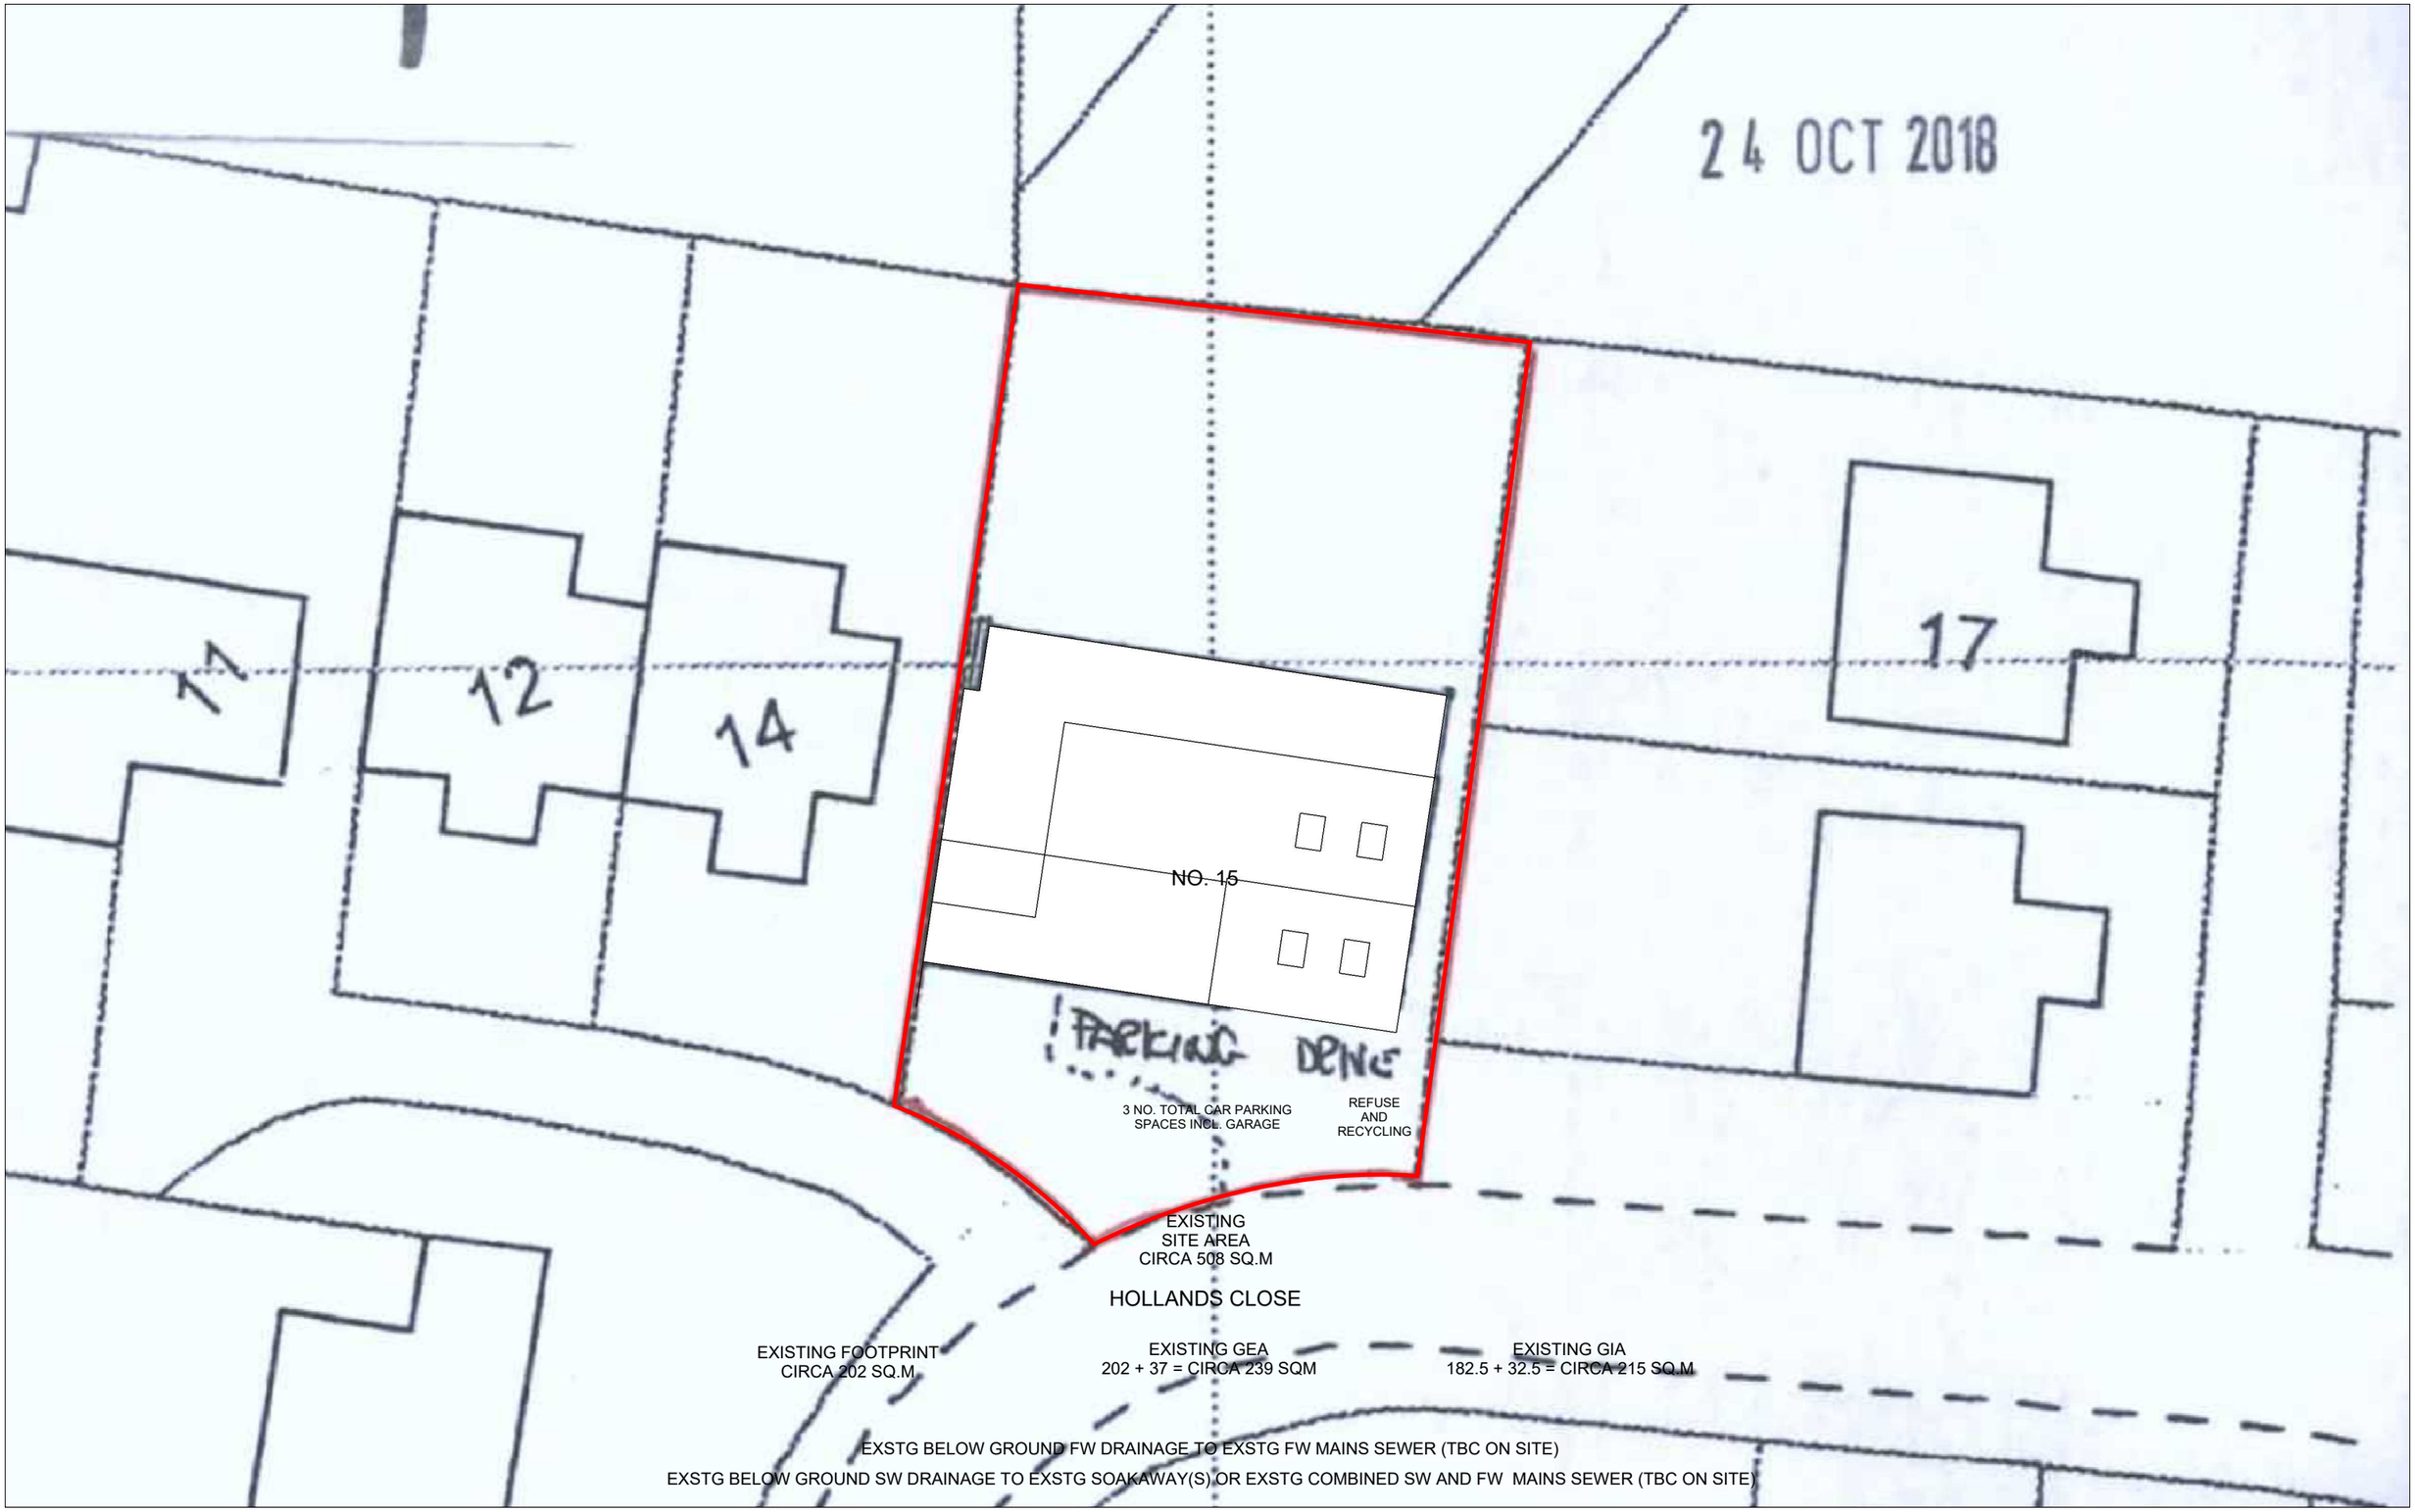


Steve Baker **Architect**

78 Pound Road East Peckham Tonbridge Kent TN12 5BJ

18 Hatton Place London EC1M 8RU

T:+44 (0)1622 870275
E:contact@stevebakerarchitect.com
W:www.stevebakerarchitect.com

S	R	Date	Description

Note - Do not scale from this drawing. All dimensions must be checked on site by the contractor and any discrepancies reported immediately.

© COPYRIGHT 2024 STEVE BAKER ARCHITECT
Ordnance Survey. © Crown Copyright 2024. All rights reserved.
Supplied by UK Map Centre Licence number 100048957.

arb Architects Registration Board

RIBA Chartered Practice

MR and MRS J. CASSIDY

0 2 4 6m
1:100 @ A1
0 4 8 12m
1:200 @ A3
11.99 m

Client:
MR and MRS J.CASSIDY

Project Title:
15 HOLLANDS CLOSE, SHORNE

Status:	Stage:	Scale:	Sheet:
PLANNING	P	1:100/200	A1/A3

Drawing Title:
EXISTING SITE BLOCK PLAN

Project No:	Disc:	Building:	Package:	Drawing No:	Revision:
A22460	A	-	-	1001	_