




Scale 1:100

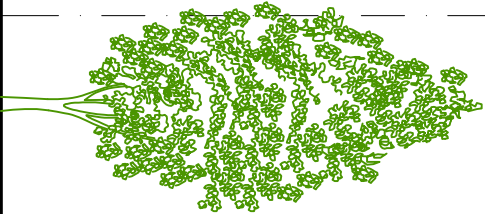


SITE SECTION

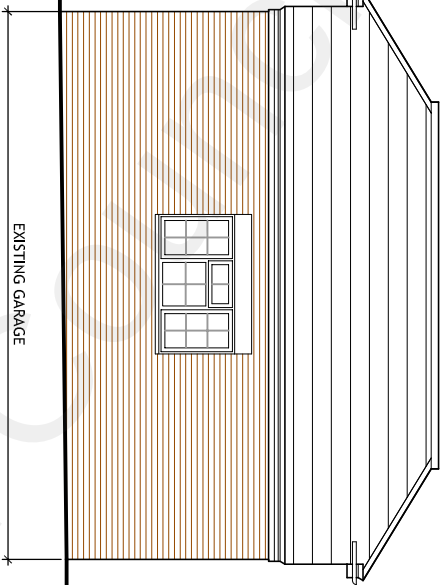


EXISTING GARAGE

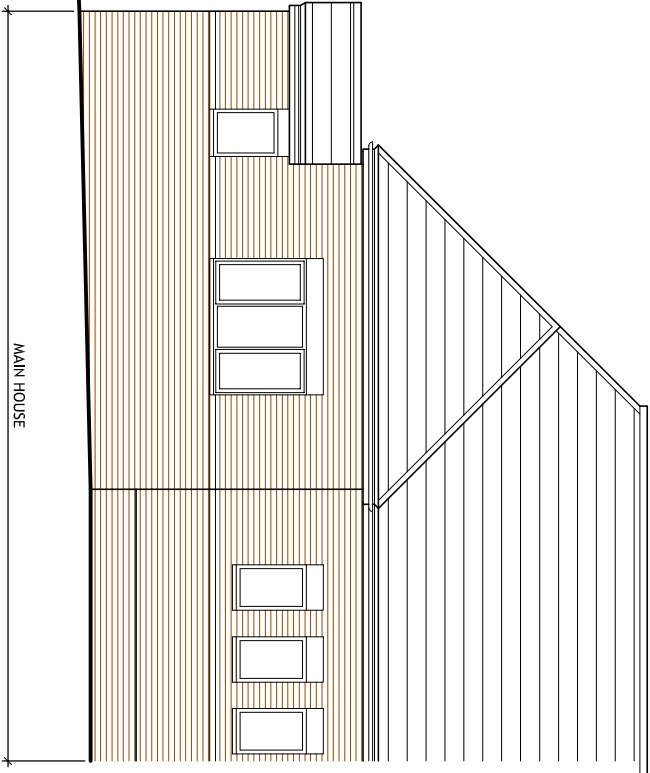


MAIN HOUSE

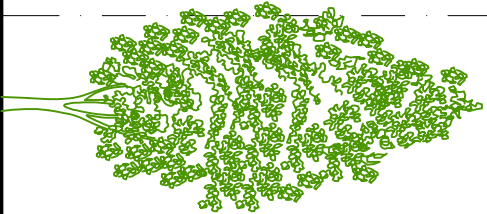

SITE SECTION

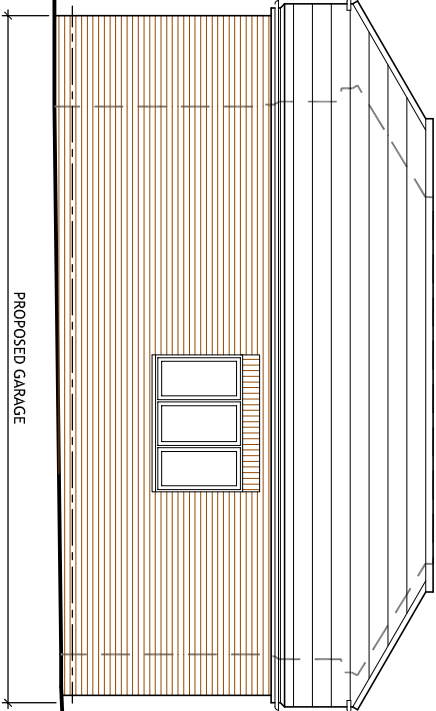

PROPOSED GARAGE

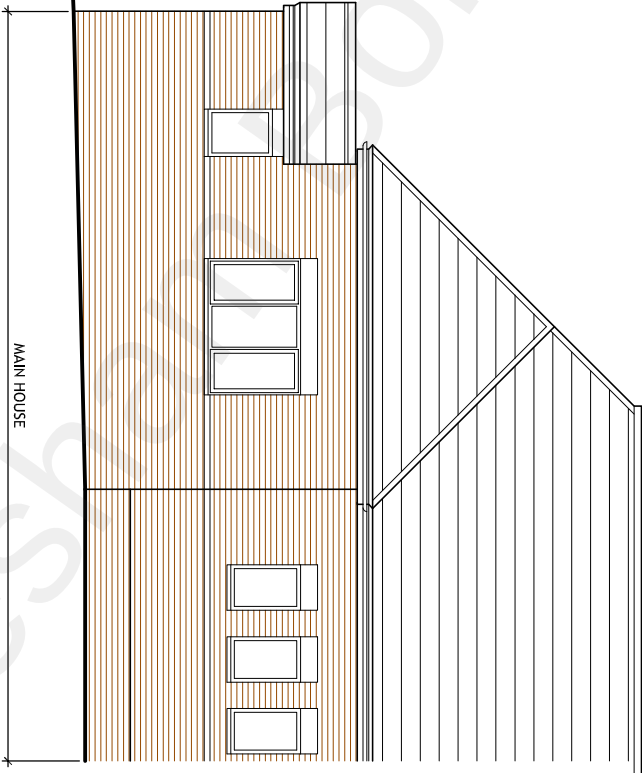

MAIN HOUSE



Please note:

Drawings can be scaled for planning purposes only. All dimensions to be checked on site. Drainage and services are to be checked and located prior to commencement of work

All work to be carried out in accordance with the building Regs. 2000 or any subsequent amendments and to the satisfaction of the local building control inspector

Proprietary components must be installed in strict accordance with the manufacturers instructions and details. Contractors are responsible for verifying component suitability for intended purpose.

Proposals are subject to structural engineers designs and approval.

A. 09.03.22 Revised to clients comments

|        |                |         |         |
|--------|----------------|---------|---------|
| client | Mr & Mrs Aulia | Job No. | 2022_15 |
|--------|----------------|---------|---------|

project  
Alterations at  
Polbero, Rochester Road  
Gravesend, Kent DA12 4TD

|                   |          |
|-------------------|----------|
| drawing title     | Revision |
| Site Sections     | A        |
| PLANNING DRAWINGS |          |

|            |            |          |
|------------|------------|----------|
| Scale      | dwg No.    | date     |
| 1:100 @ A3 | 2215-PL203 | Mar 2022 |

MRW Design Ltd  
8 Wilberforce Road, Coxheath  
Maidstone, Kent. ME17 4HA  
07763463754  
matthew@mrw-design.co.uk

