



Note: Site not surveyed by APX Architecture Ltd, drawing produced from information provided by AN Surveys.



Block Plan (Scale 1:200)

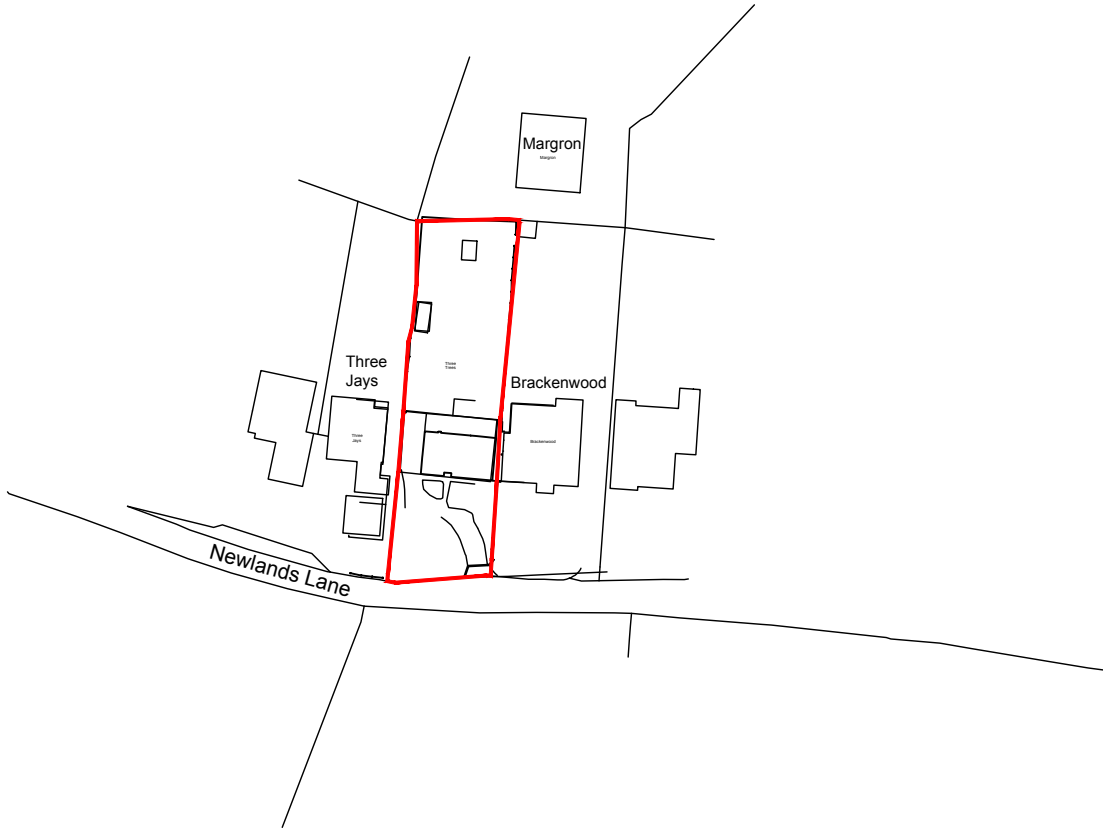

Location Plan (Scale 1:1250)

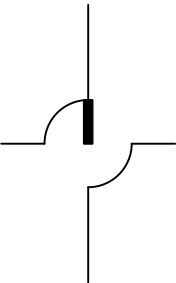

| Rev | Date | Description | APX ARCHITECTURE | Client / Project                 | Drawing Description                | Scale         | Date     |
|-----|------|-------------|------------------|----------------------------------|------------------------------------|---------------|----------|
|     |      |             |                  | Proposed Extension & Alterations | Site and Location Plan as Existing | 1:200/1250@A3 | May 2026 |
|     |      |             |                  | Three Trees,                     |                                    |               |          |
|     |      |             |                  | Newlands Lane,                   |                                    |               |          |
|     |      |             |                  | Meopham,                         |                                    |               |          |
|     |      |             |                  | Kent. DA13 0RD                   |                                    |               |          |
|     |      |             |                  |                                  | Drawing Number                     |               | Revision |
|     |      |             |                  |                                  | 26_29_01                           |               |          |