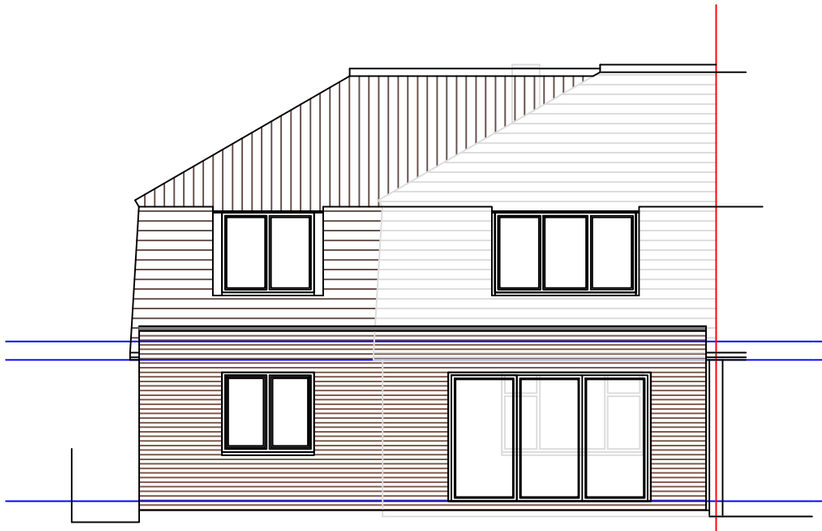

PROPOSED REAR ELEVATION

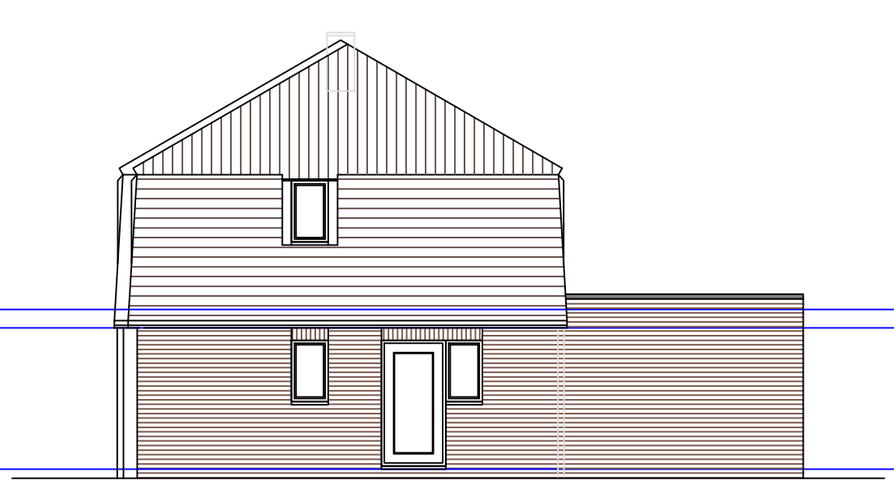

PROPOSED SIDE ELEVATION

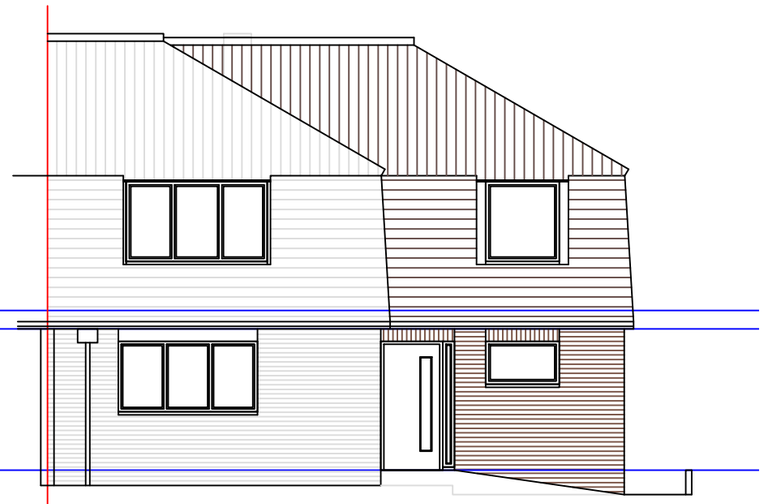

PROPOSED FRONT ELEVATION

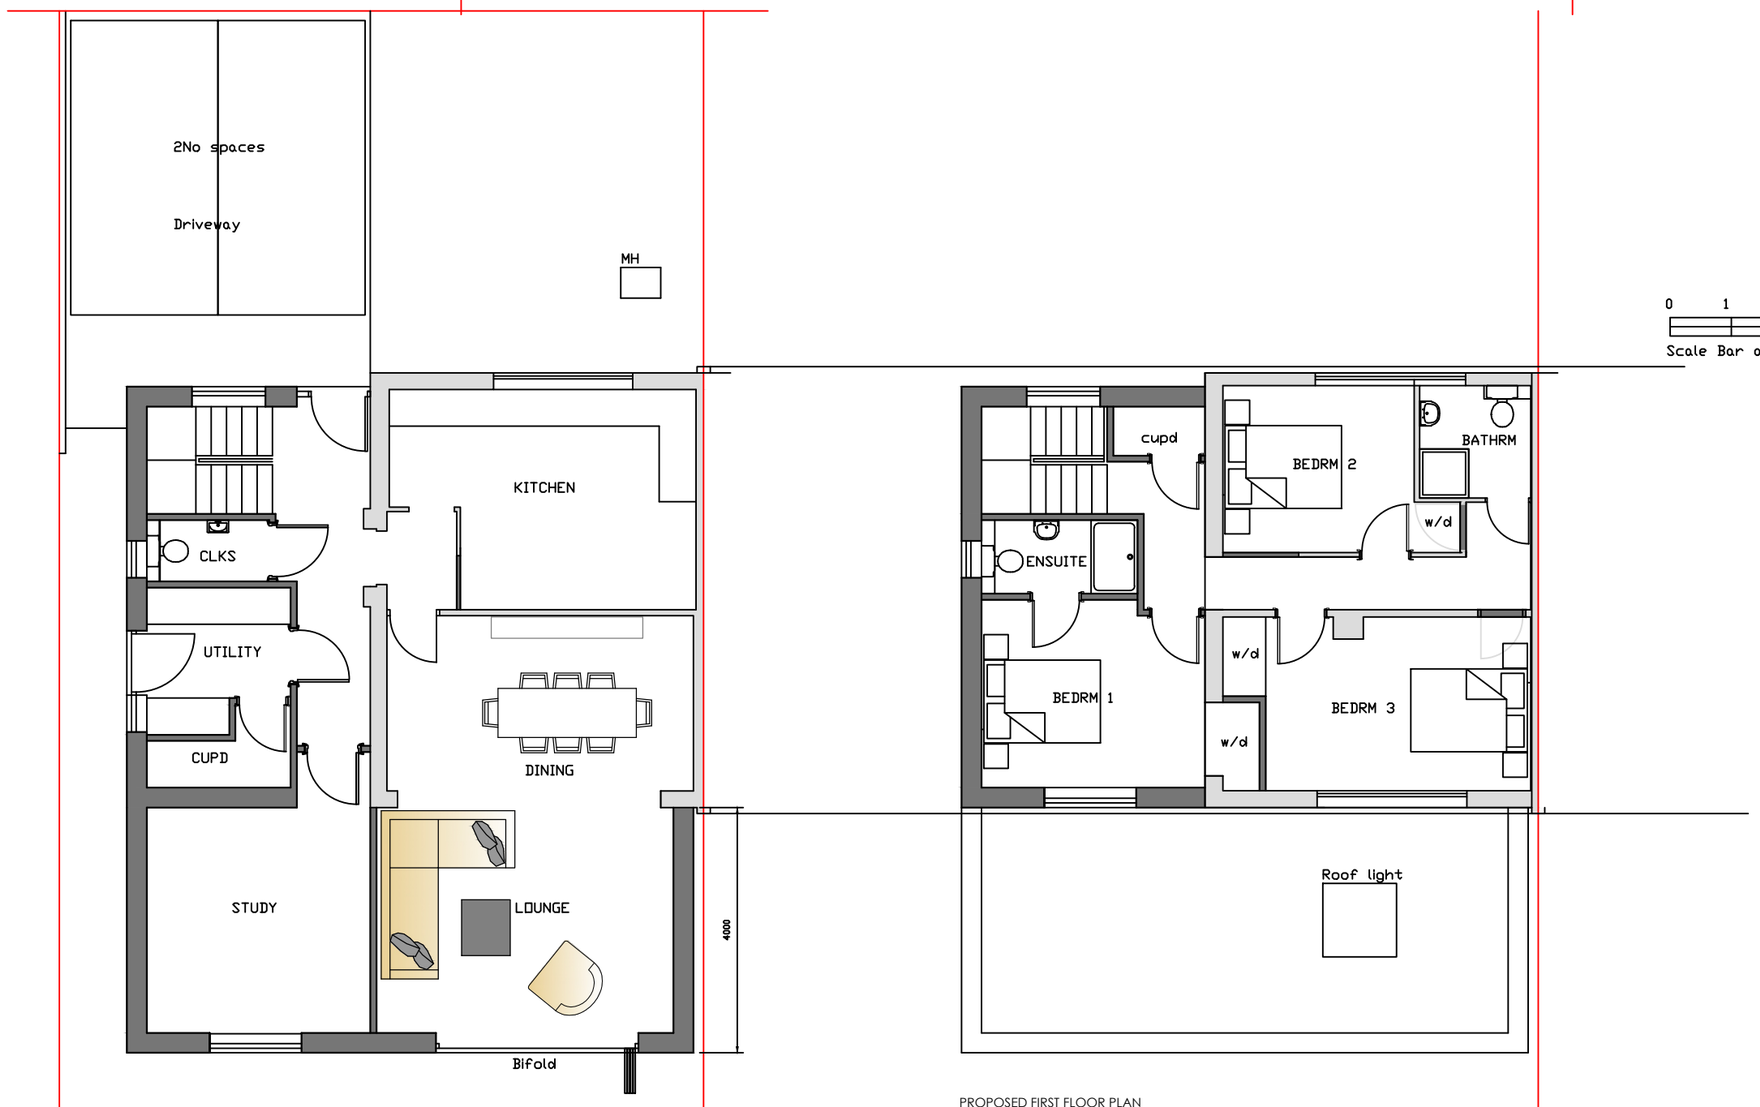


PROPOSED GROUND FLOOR PLAN
Area 91m2 + 57m2 = 148m2

PROPOSED FIRST FLOOR PLAN

0 1 2 3 4 5 6 7 8 9 10

Scale Bar at 1:100

| Revision | Date | Description |
|---|---|---|

Status
PLANNING

Mark Carter ASSOCIATES
Architectural Design

design studio
priestfield stadium gillingham kent ME7 4DD
tel 01634 304700
e mail: markcarter.associates@gmail.com

Client
MR SIMON SMITH

Drawing Title
PROPOSED FLOOR PLANS AND ELEVATIONS

Project Title
PROPOSED EXTENSION AT
No27 BRICE ROAD ME3 7AB

| Scale | Date | Drawn |
|---|---|---|
| 1:100 AT A3 | MARCH 26 | MC |

| Drawing No | Rev |
|---|---|
| 4007 - 004 | D |