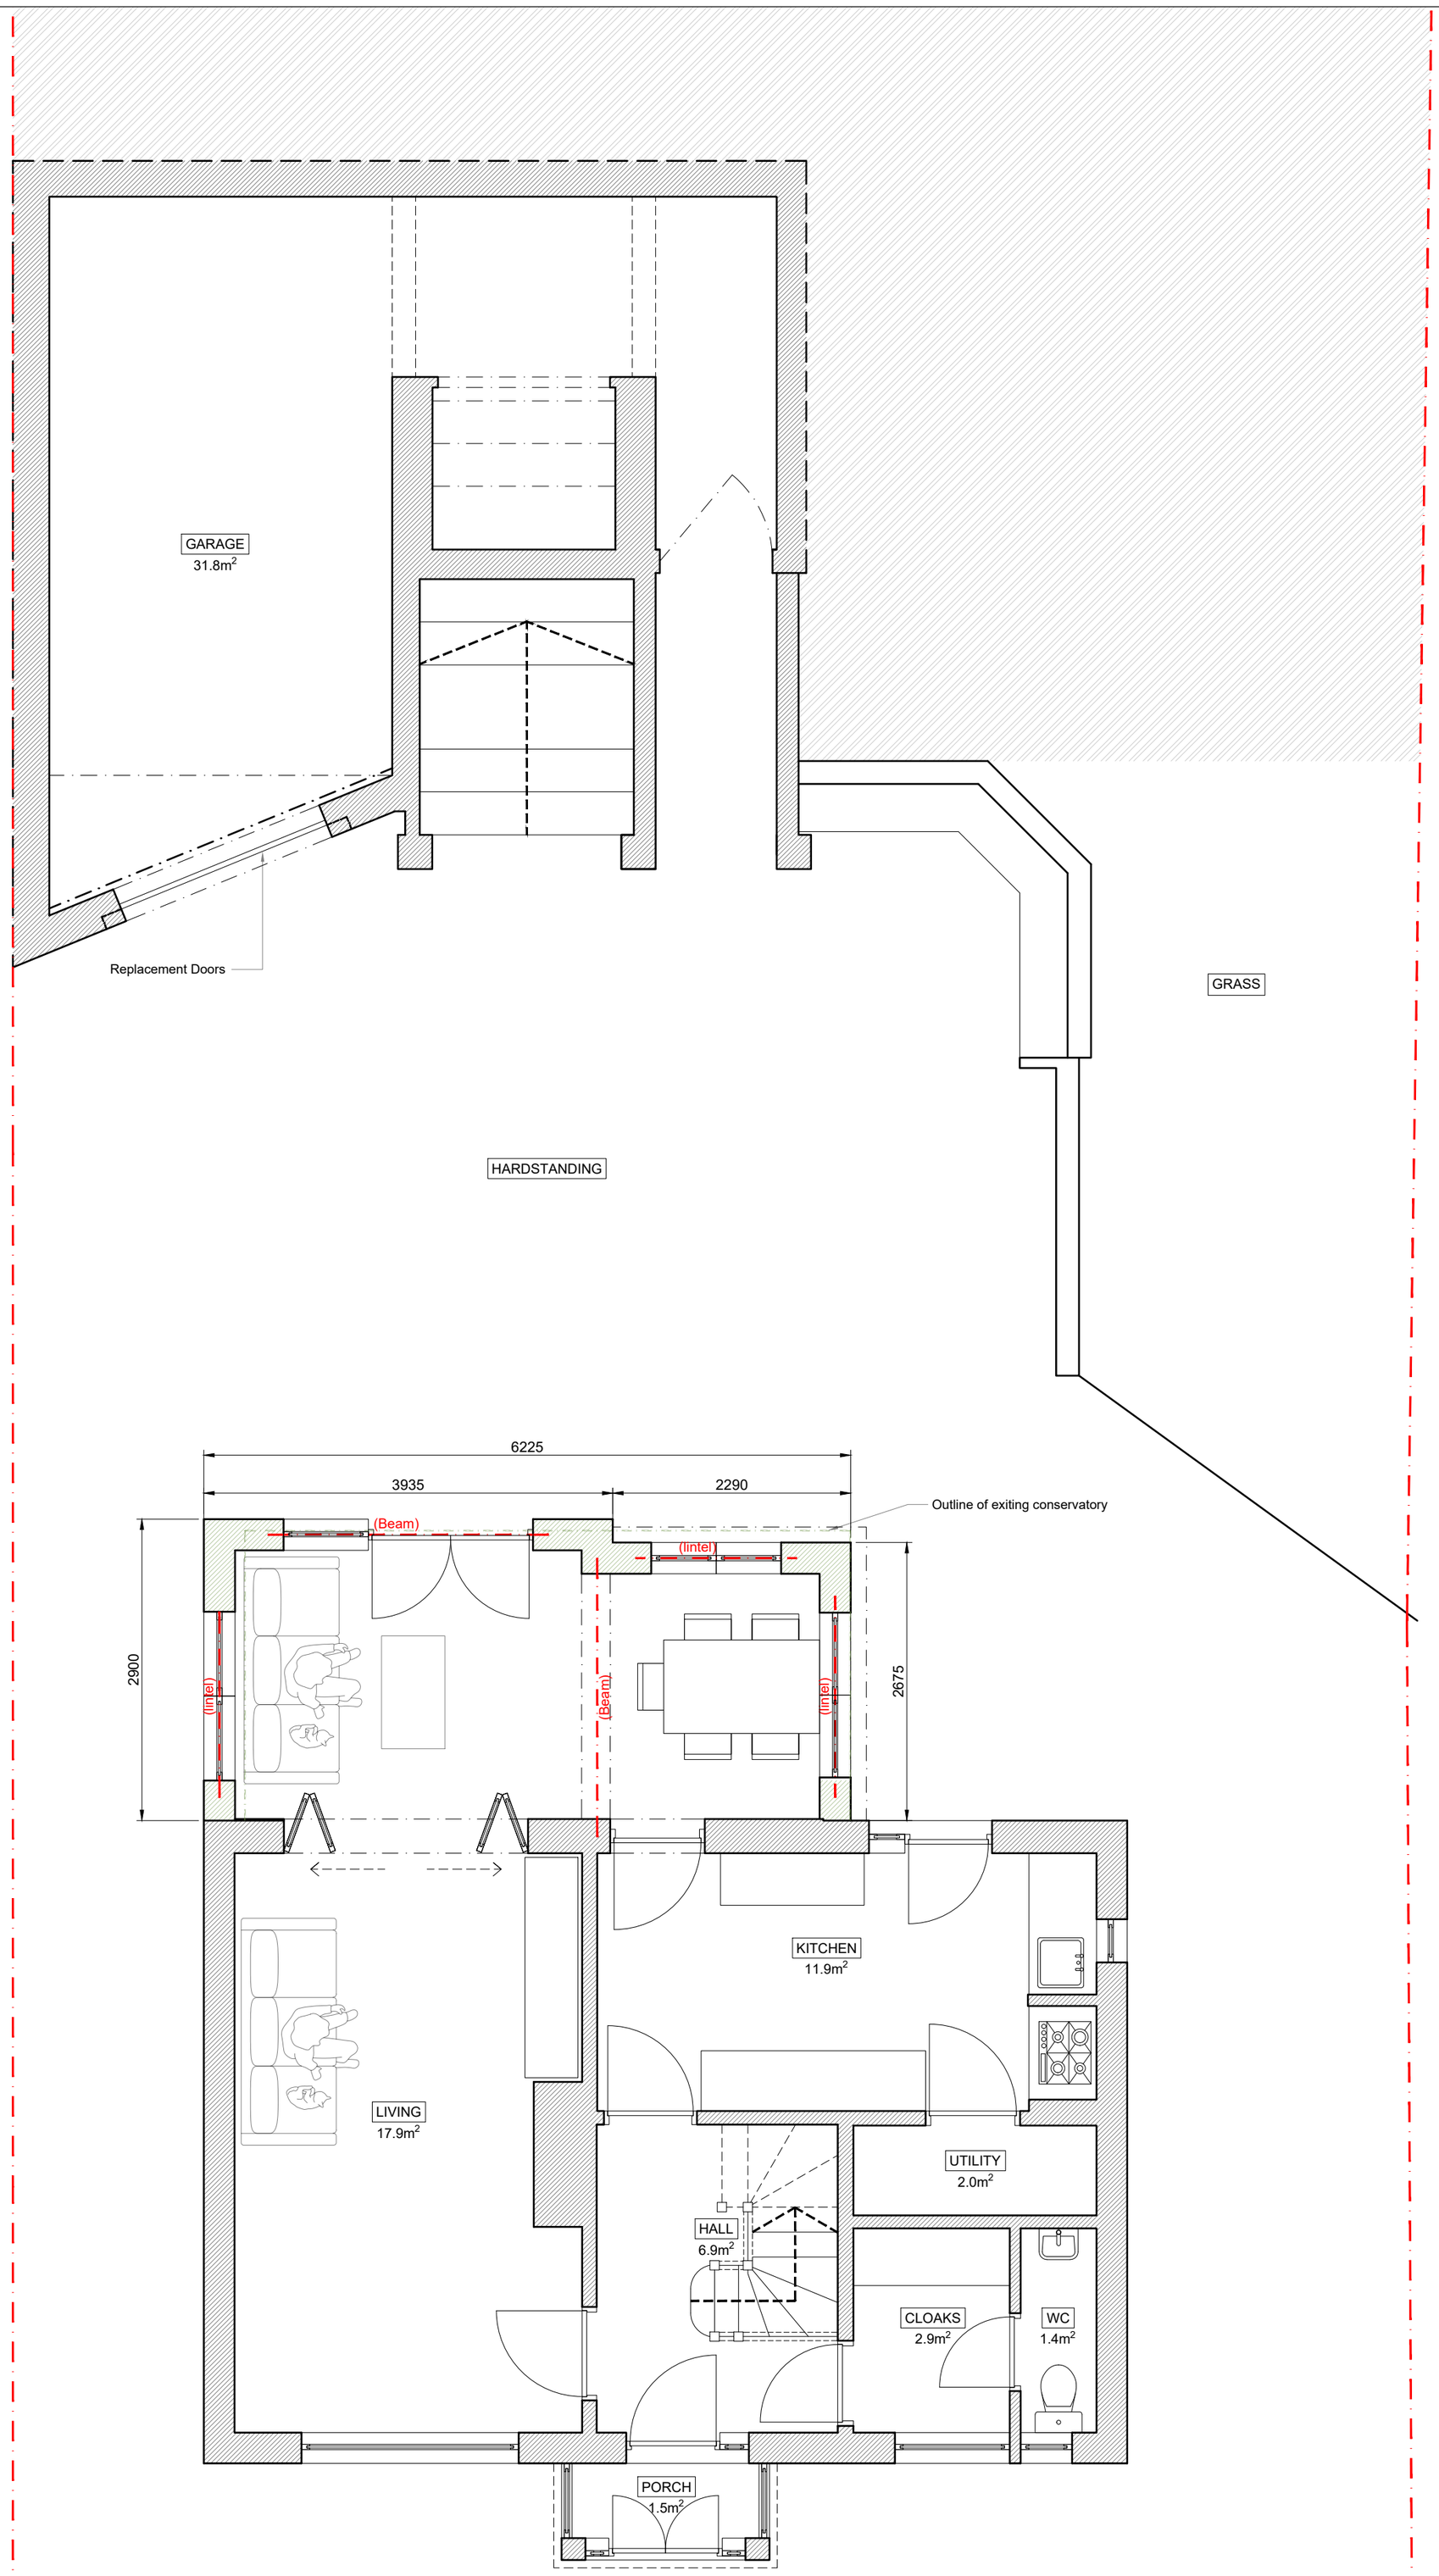

Legal Info

1. ©Bucknall Design.
2. Scales are for Planning Purposes only. Drawing not for construction. Contractors are not to scale from this drawing in either paper or digital form. Use written dimensions only. All dimensions are given in millimeters unless otherwise stated.
3. All survey information by others. Check all dimensions on site. Site boundaries to be confirmed by client solicitors with reference to title deeds.
4. This drawing is intended for use by the commissioning client only. BD do not assume any liability to any third party for the information herein.

	A2 @ 100%	1:50	0 0.5m 2m 4m
GA 01 - Proposed Ground Floor Plan	A4 @ 50%	1:100	0 1m 5m 10m

-	00/00/00	XX
First Issue		

JOB TITLE
125 Downs Rd, Istead Rise, Gravesend, DA13 9HE

DWG TITLE
Proposed Ground Floor Plan

DATE 12/05/26 CHECKED BY TB

DWG NO. 1087[GA]01 REV. STATUS Preliminary

A2

© BUCKNALL DESIGN
Do not scale this drawing. All dimensions to be checked on site.

Bucknall Design
Architect
RIBA Chartered Practice
bucknalldesign.co.uk
tom@bucknalldesign.co.uk