




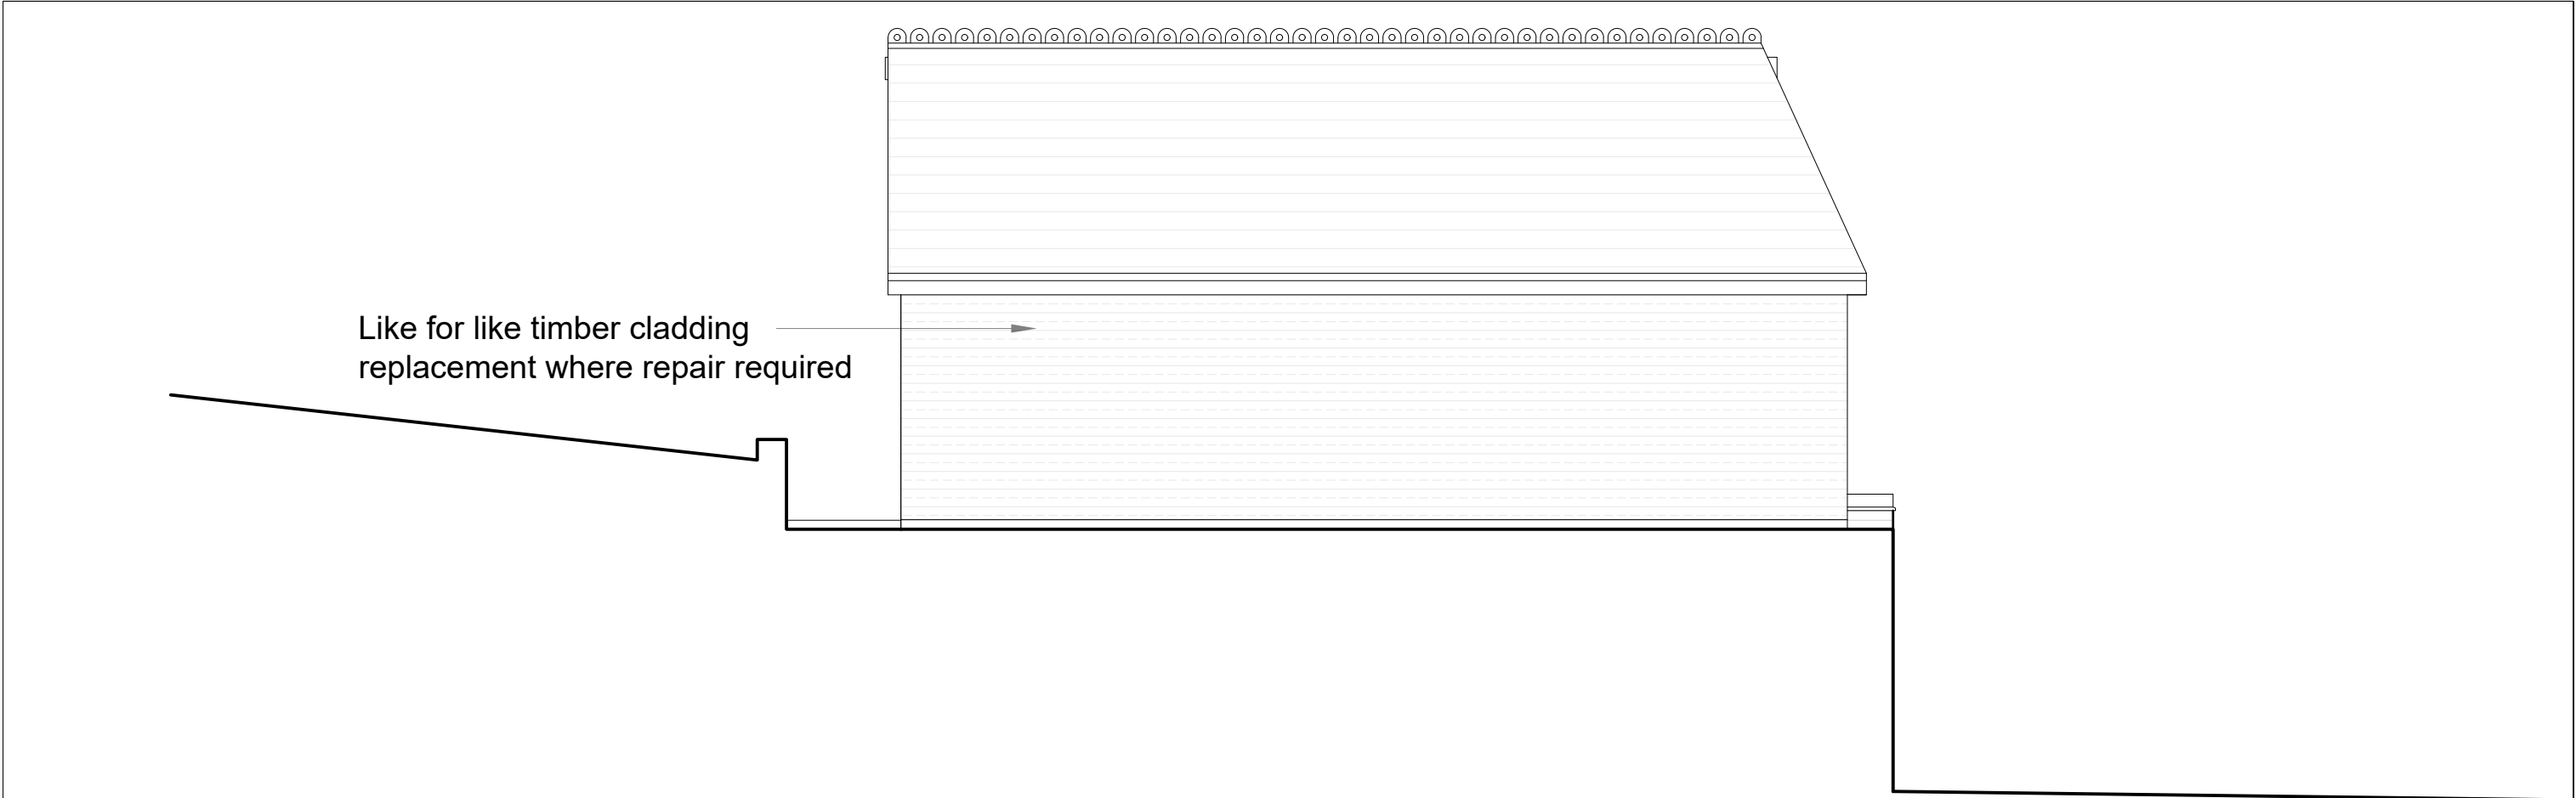


North West Facing Elevation

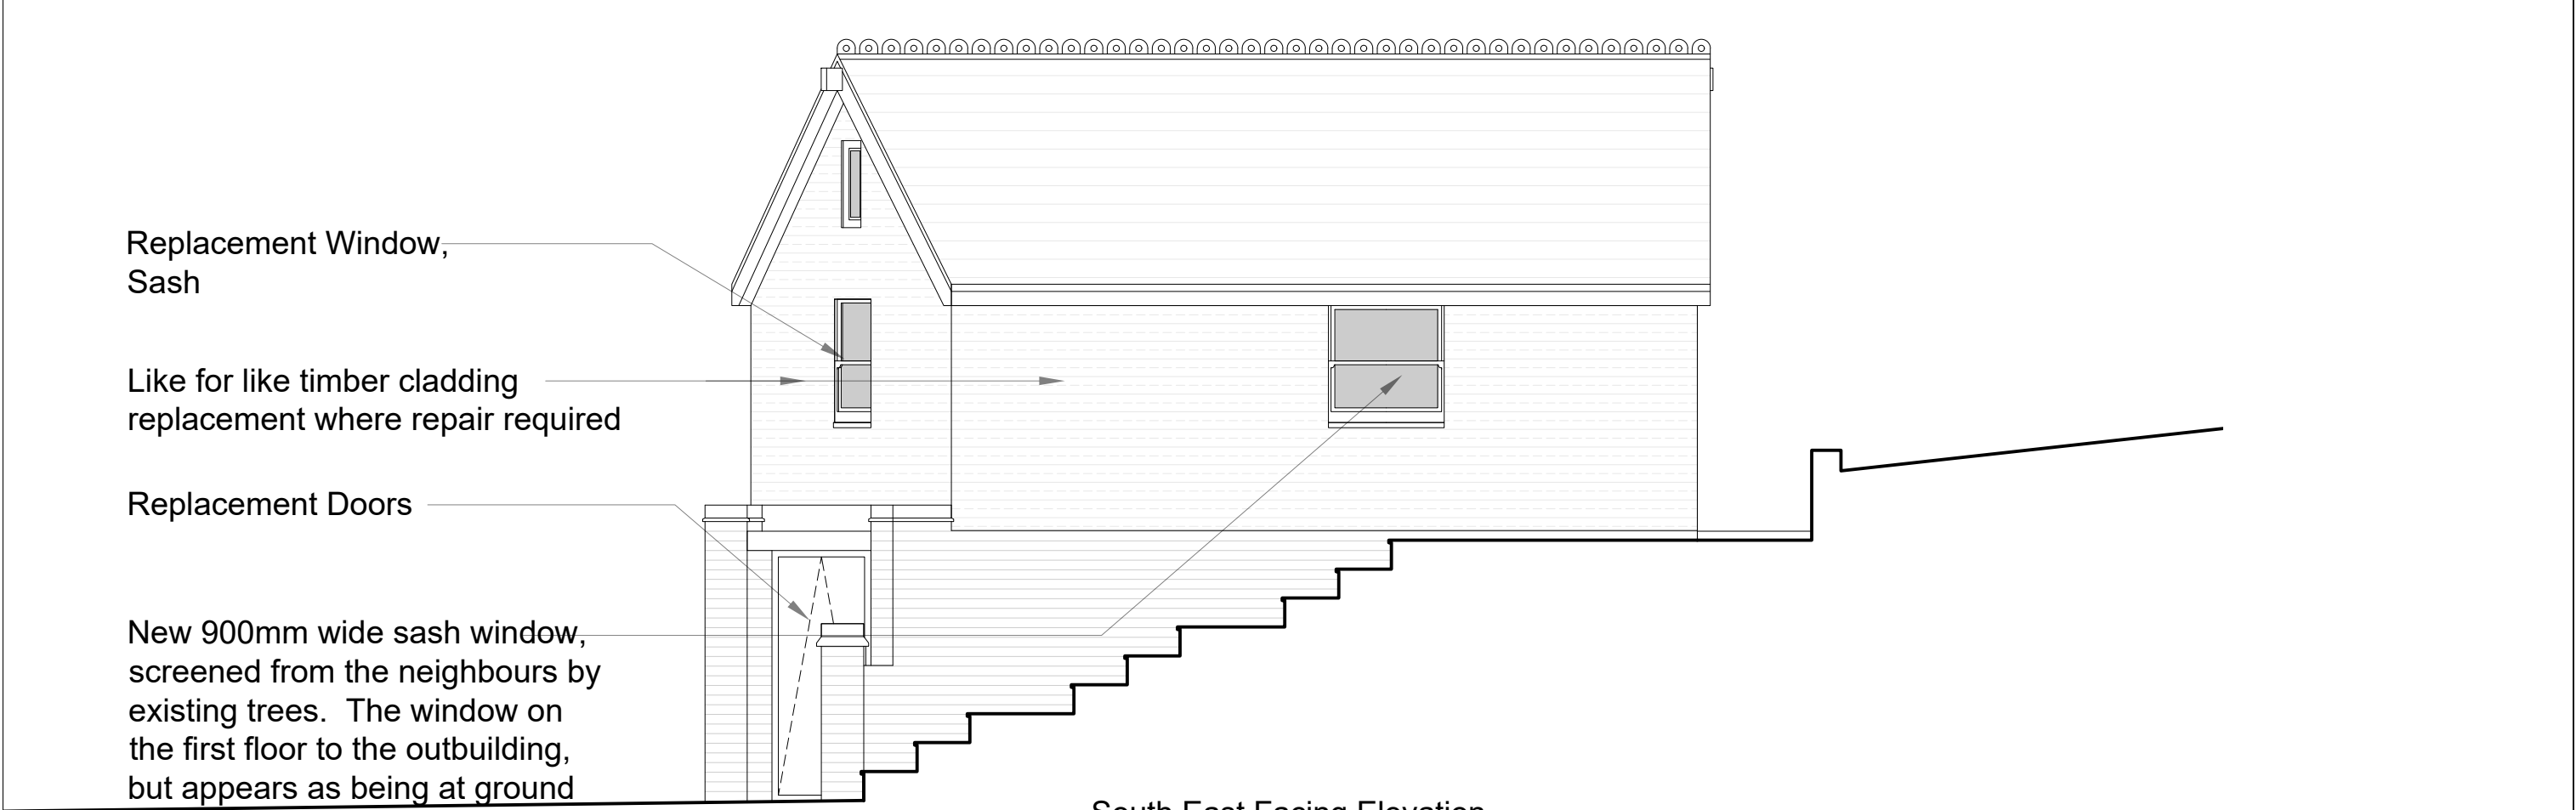

South East Facing Elevation

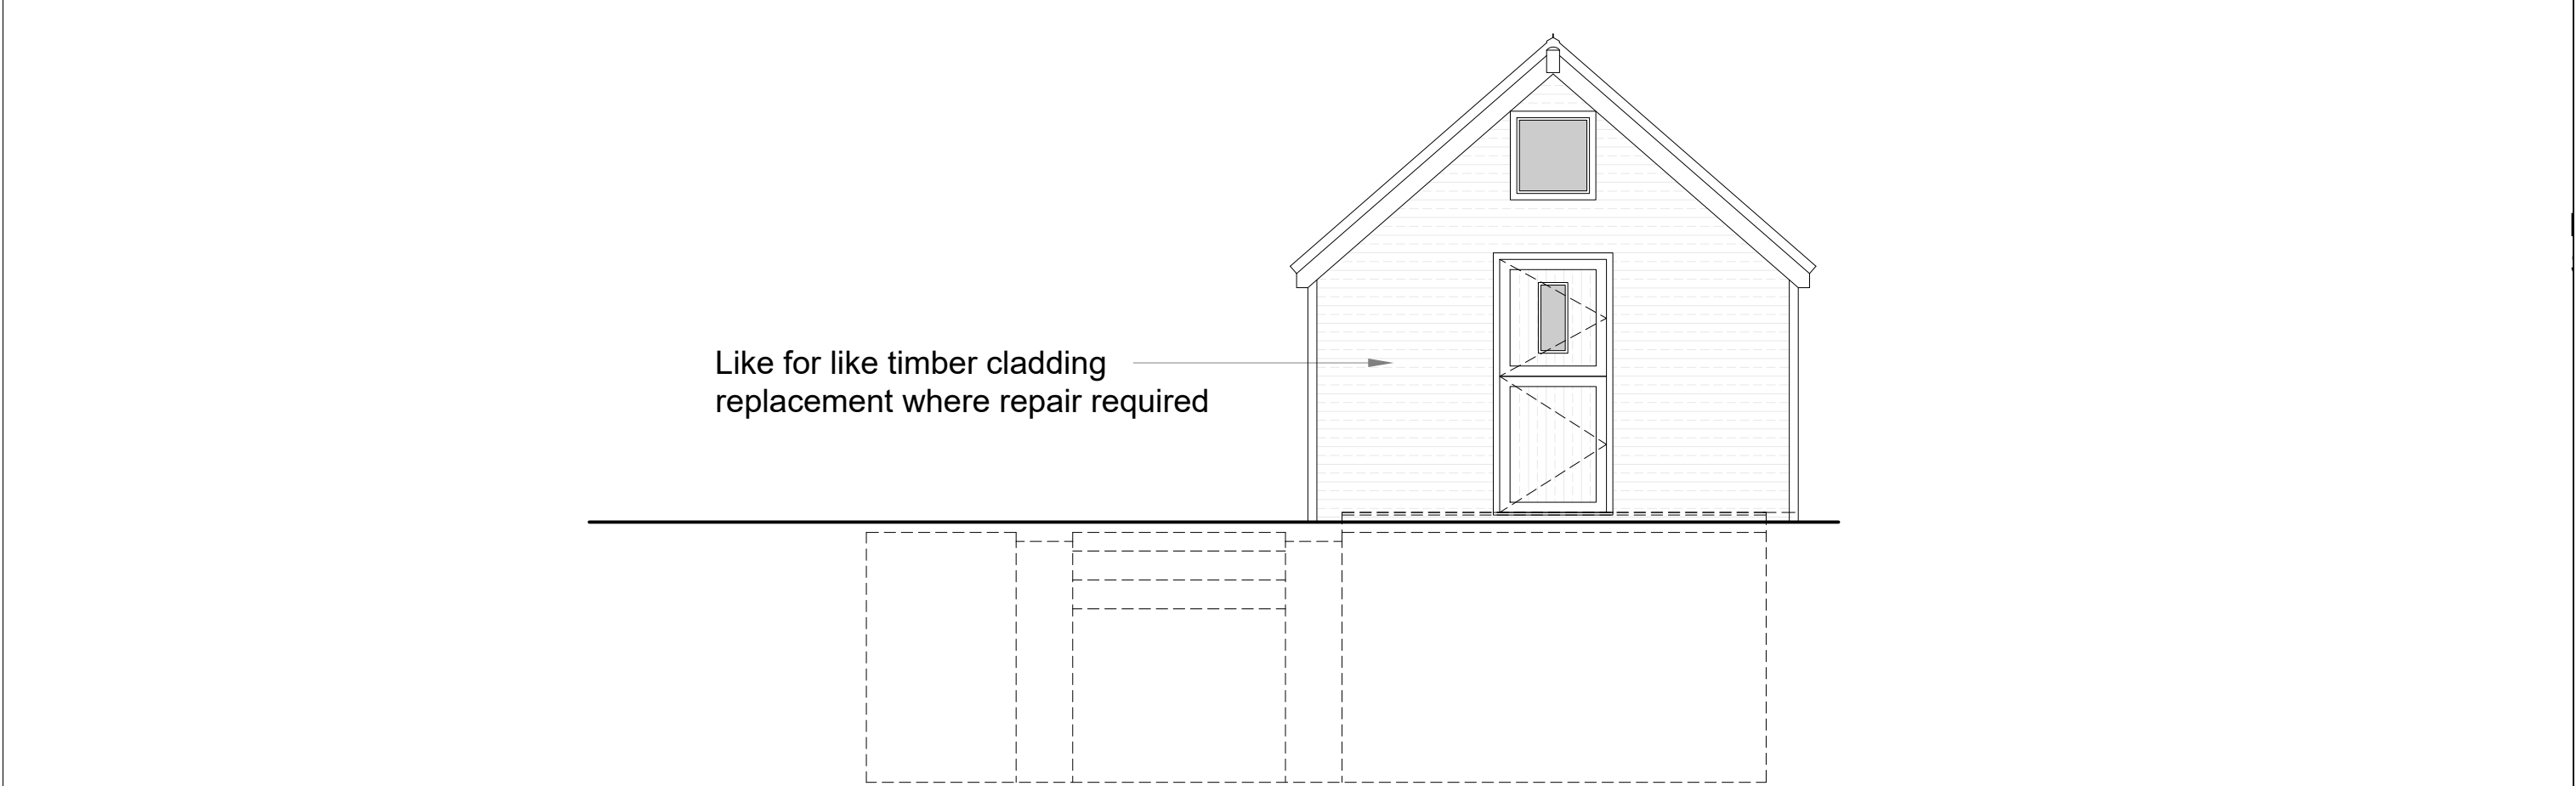

North East Facing Elevation

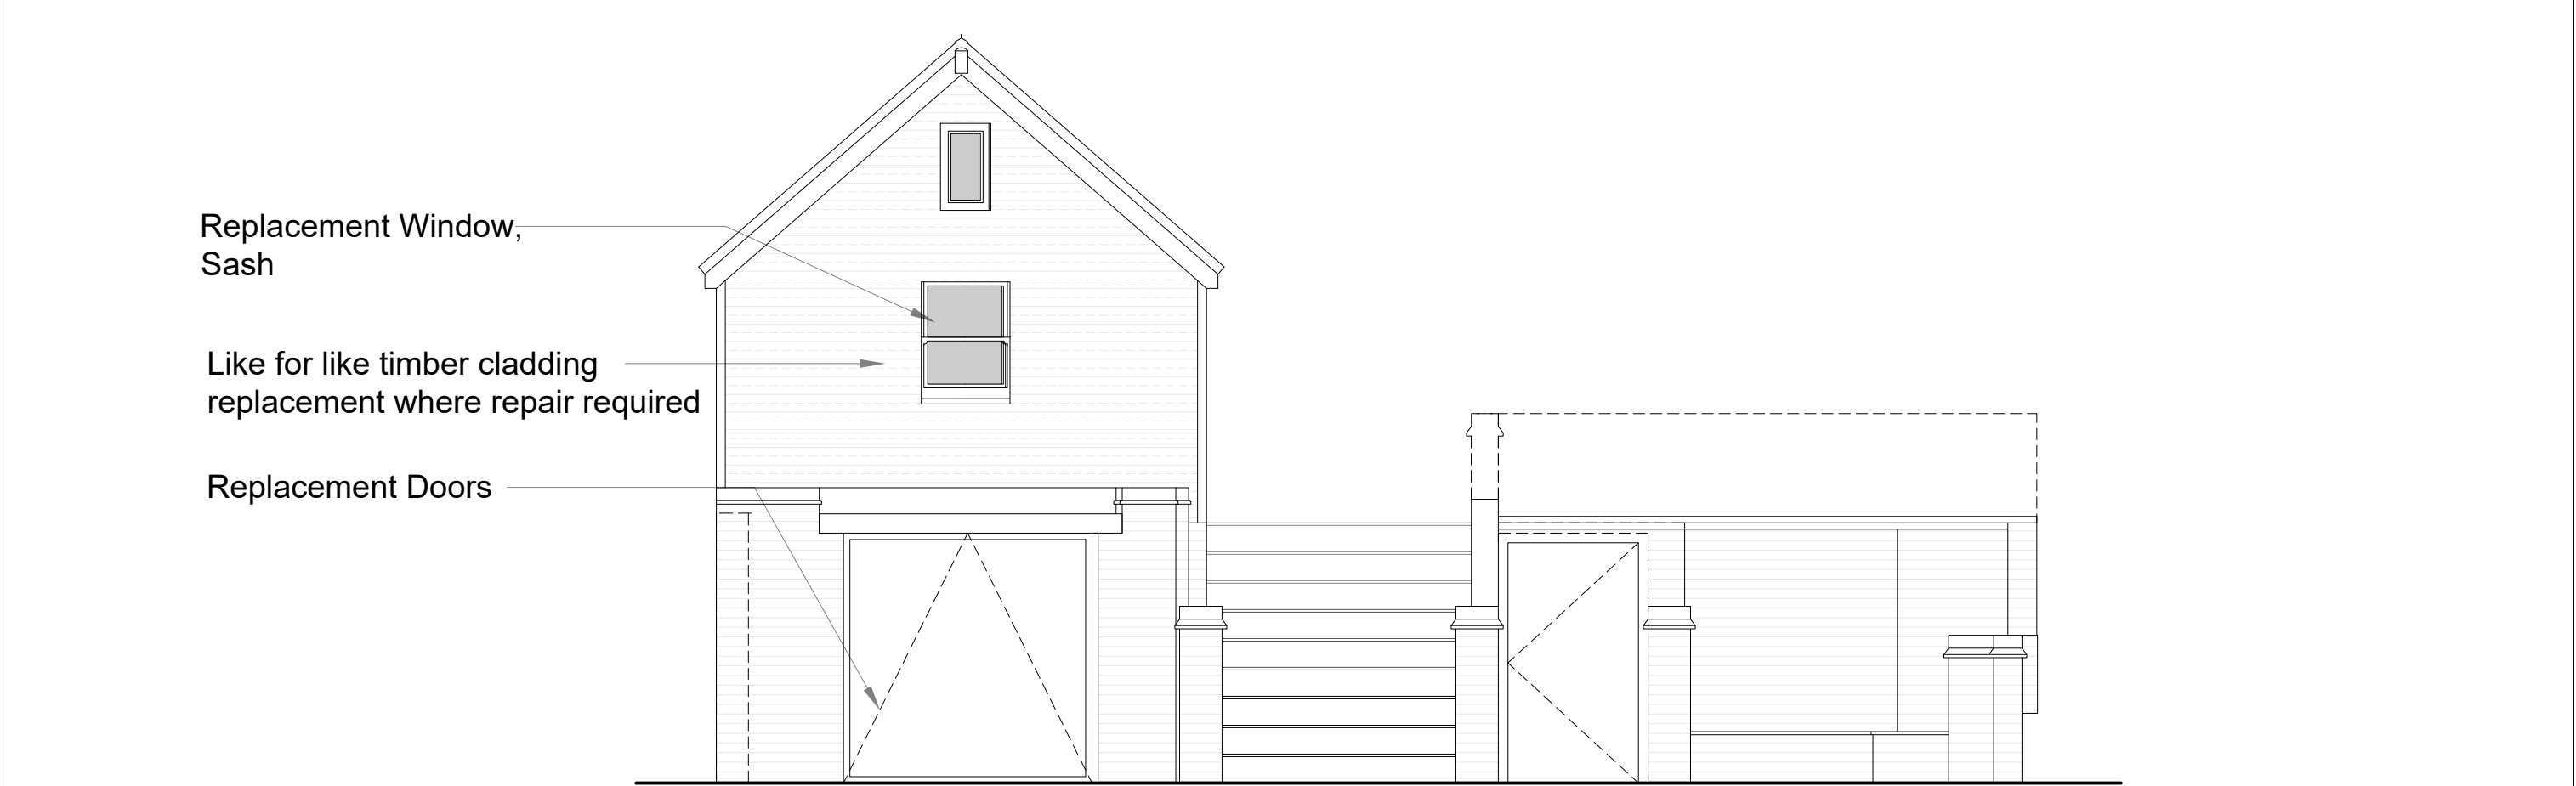

South West Facing Elevation

Legal Info 1. ©Bucknall Design. 2. Scales are for Planning Purposes only. Drawing not for construction. Contractors are not to scale from this drawing in either paper or digital form. Use written dimensions only. All dimensions are given in millimeters unless otherwise stated. 3. All survey information by others. Check all dimensions on site. Site boundaries to be confirmed by client/suppliers with reference to title deeds. 4. This drawing is intended for use by the commissioning client only. BD do not assume any liability to any third party for the information herein.	00/00/00 XX First Issue	JOB TITLE 125 Downs Rd, Istead Rise, Gravesend, DA13 9HD DWG TITLE Proposed Outbuilding Elev.s --- DATE 12/05/26 CHECKED BY TB DWG NO. 1087[GA]05 REV. STATUS Preliminary A2 © BUCKNALL DESIGN Do not scale this drawing. All dimensions to be checked on site.	 Architect RIBA Chartered Practice bucknalldesign.co.uk tom@bucknalldesign.co.uk
GA 05 - Proposed Outbuilding Elevations	A2 @ 100% 1:50 0 0.5m 2m 4m A4 @ 50% 1:100 0 1m 5m 10m		