




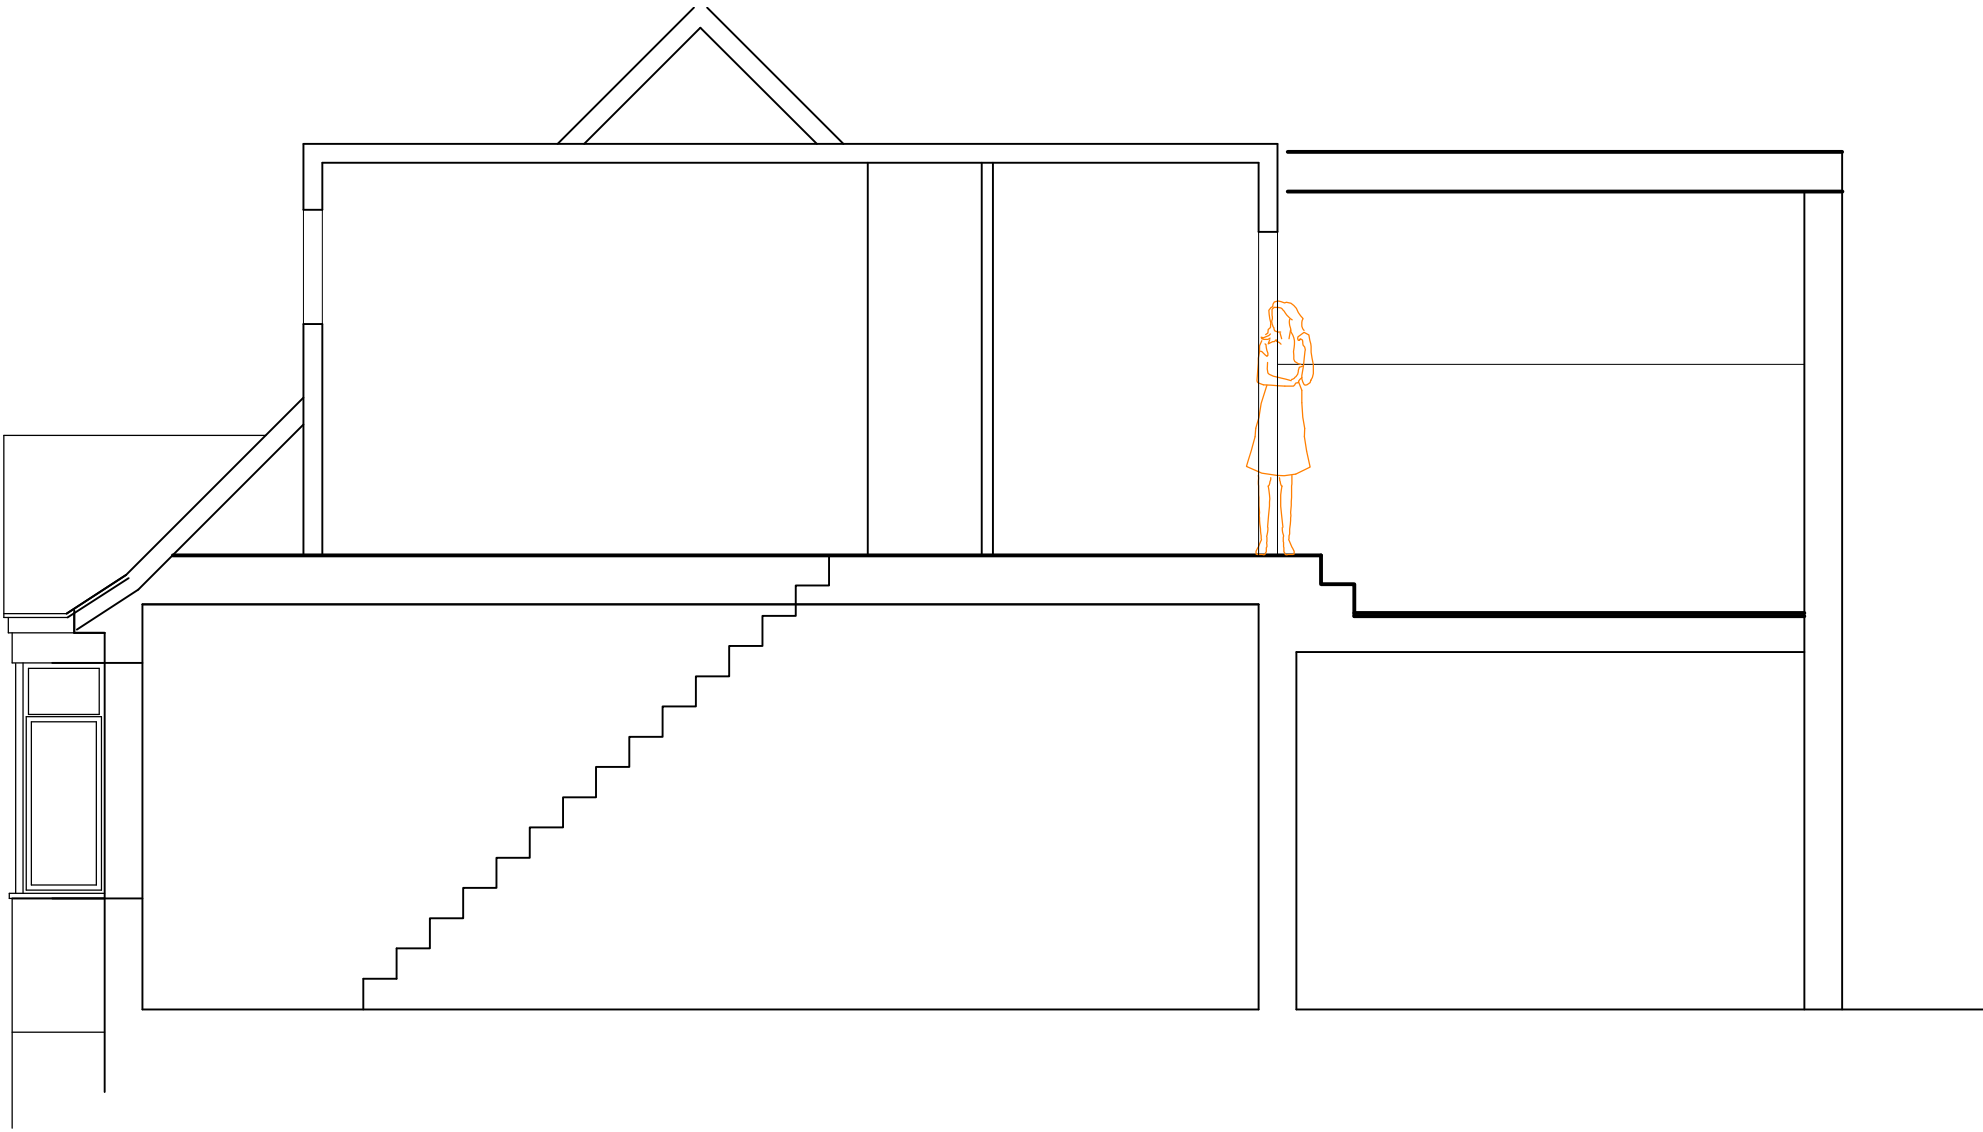

SECTION B-B

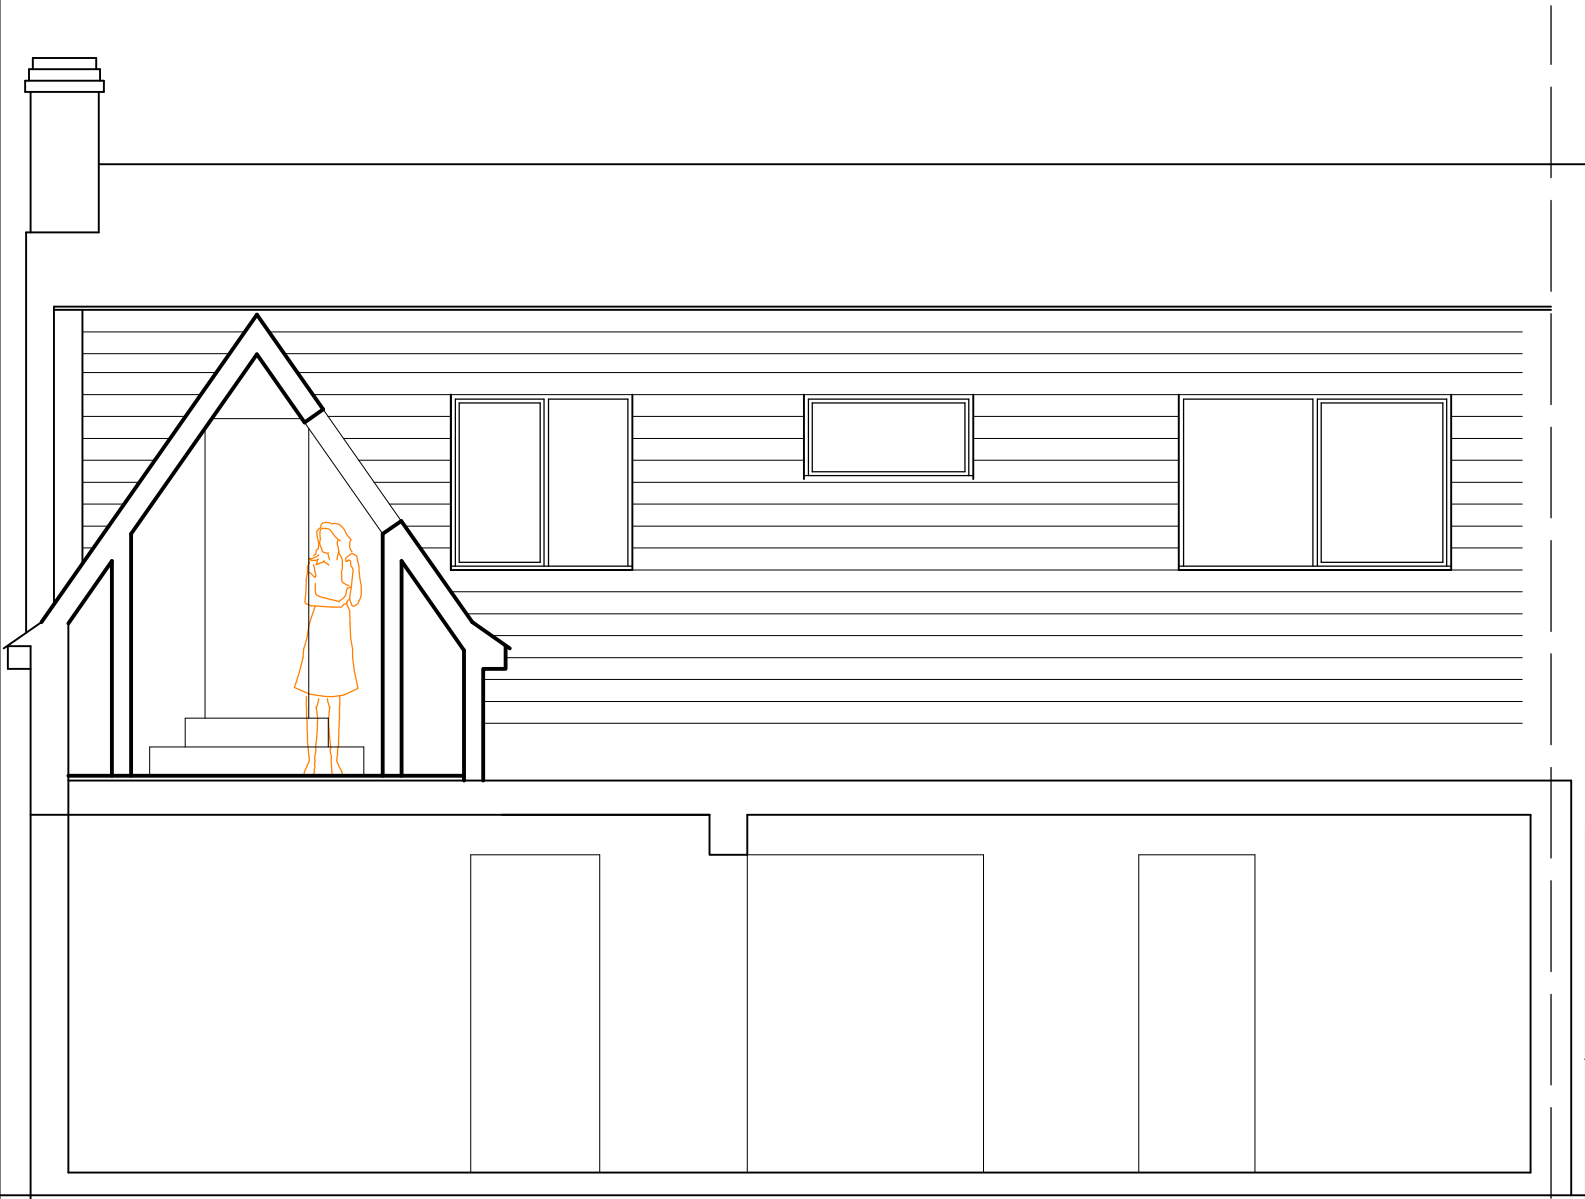

SECTION A-A

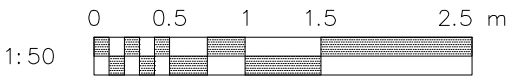

SCALE BAR

Rev	Description	by	date
Project			
80 Downs Road Istead Rise DA13 9HQ			
Drawing Title			
Proposed Sections			
Client			
Ben Knowles			
Issue			
PLANNING			
Scale	Drawn	Checked	Date
1:50@A3	NKL	NKL	11/22
Dwg No.	Rev		
10136/06	Rev 00		