




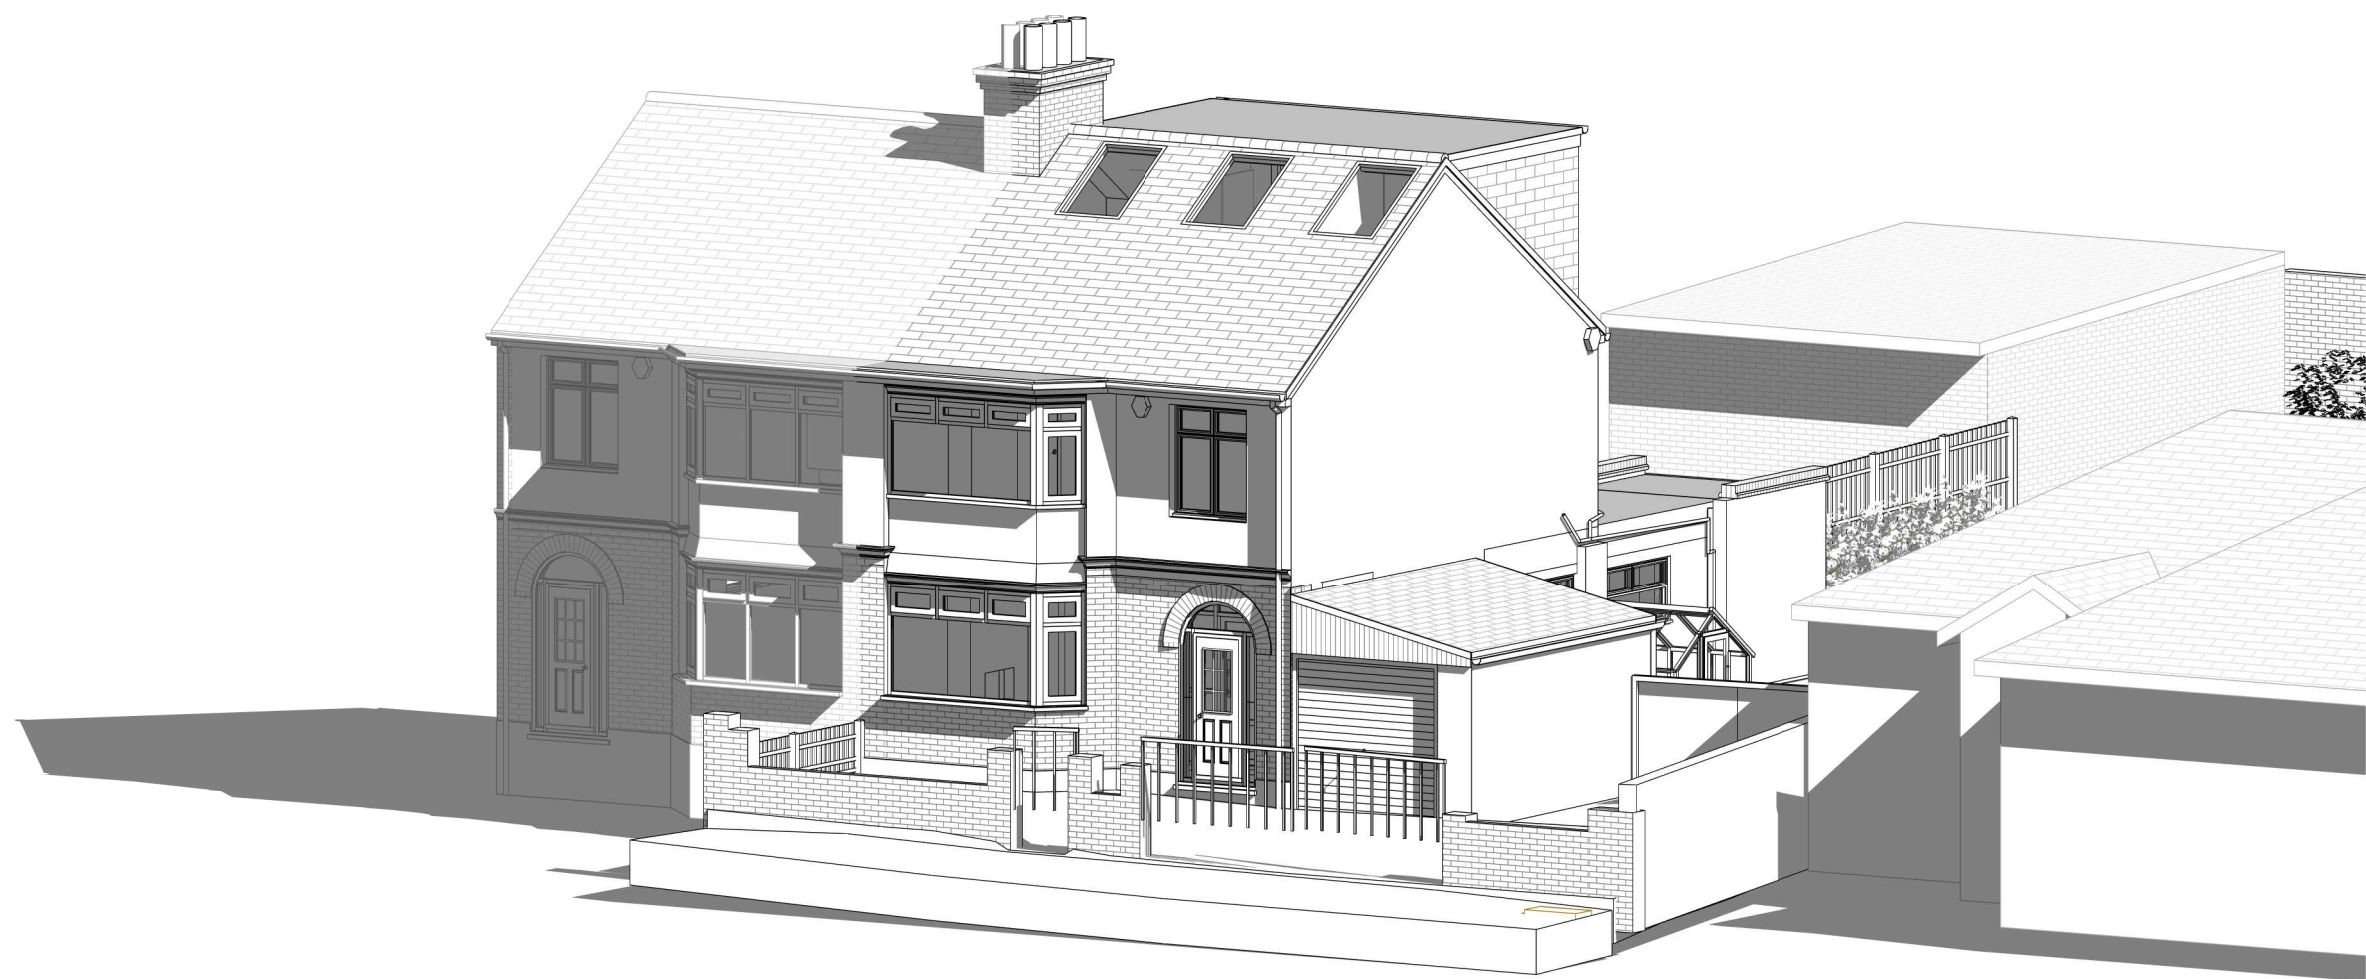


3 Proposed 3D Front

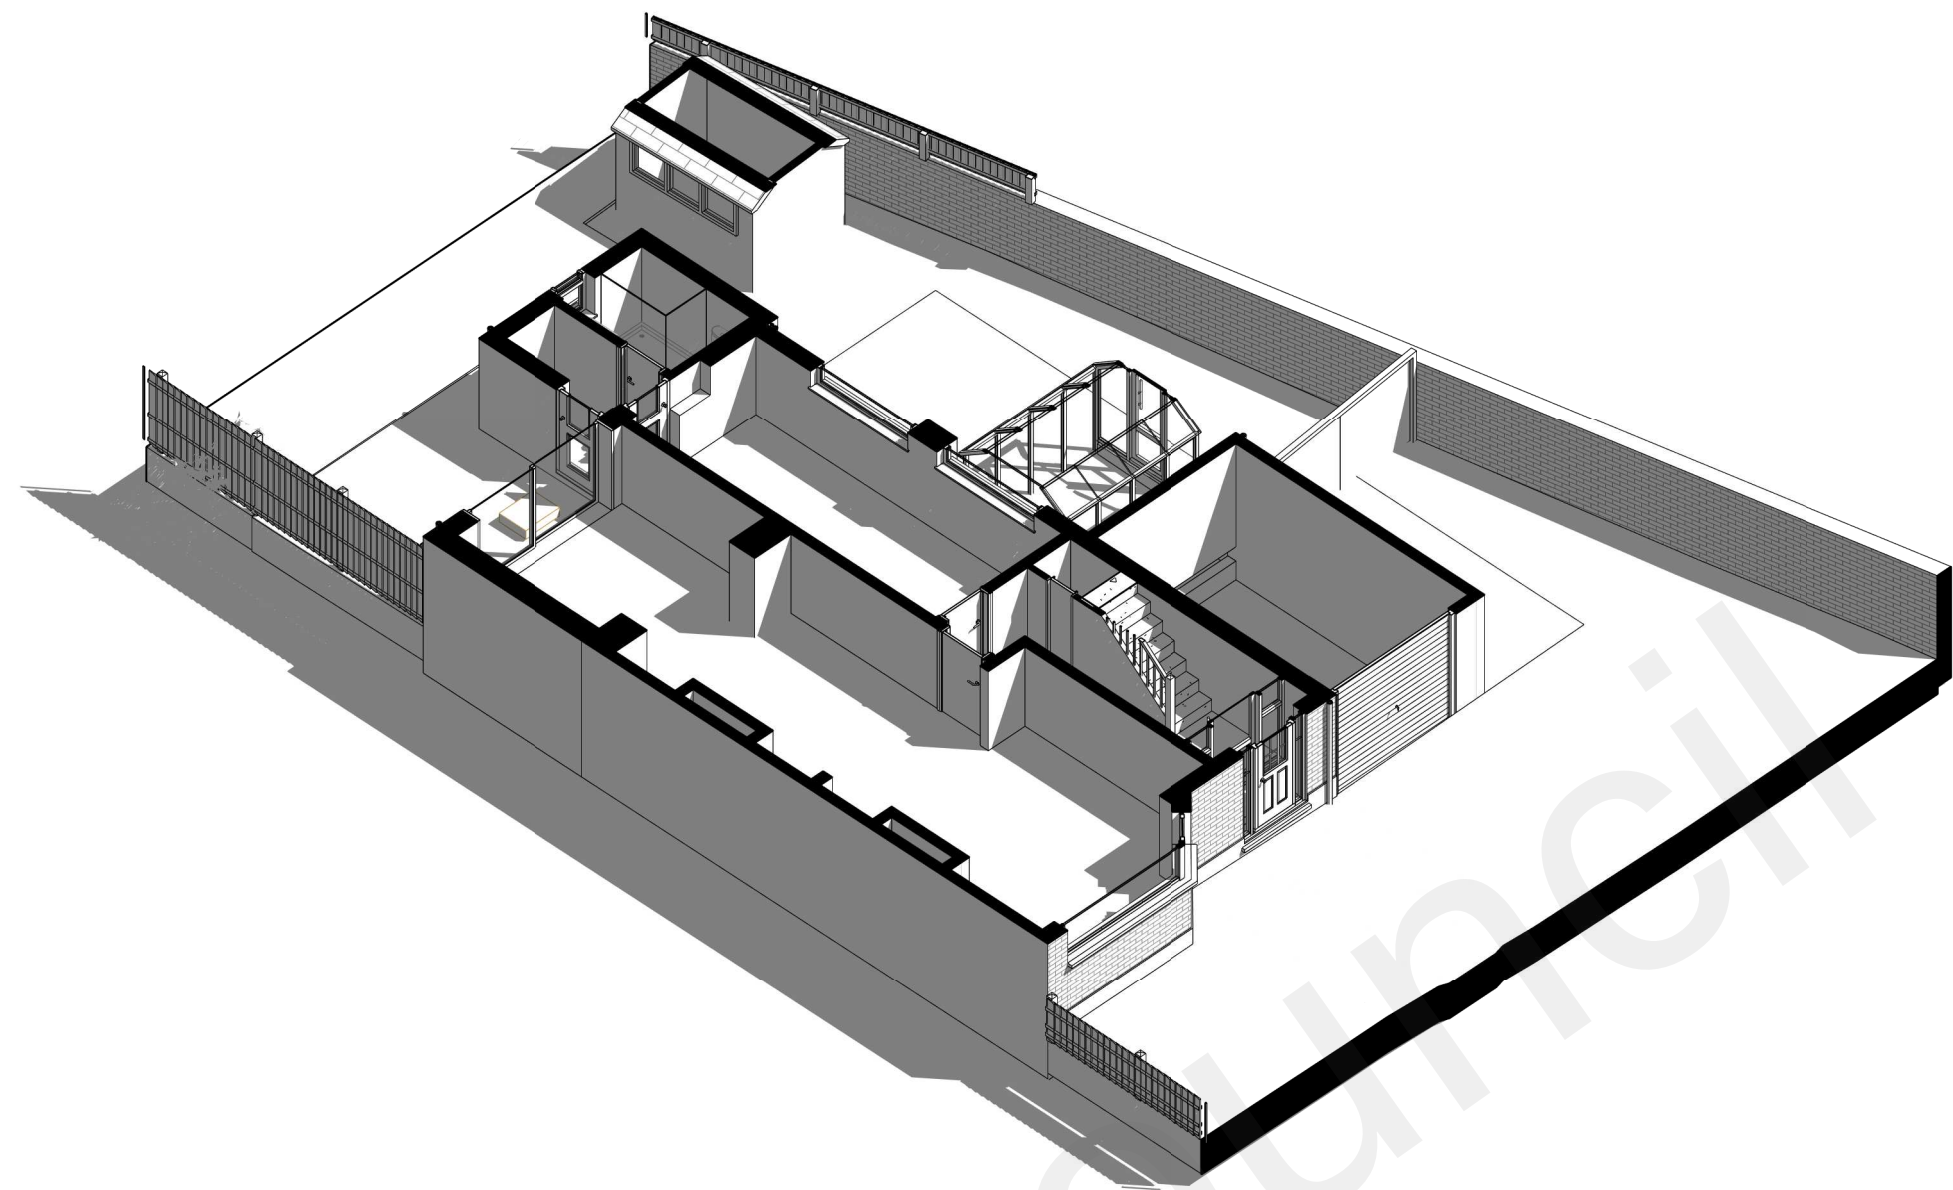


2 3D Ground Floor

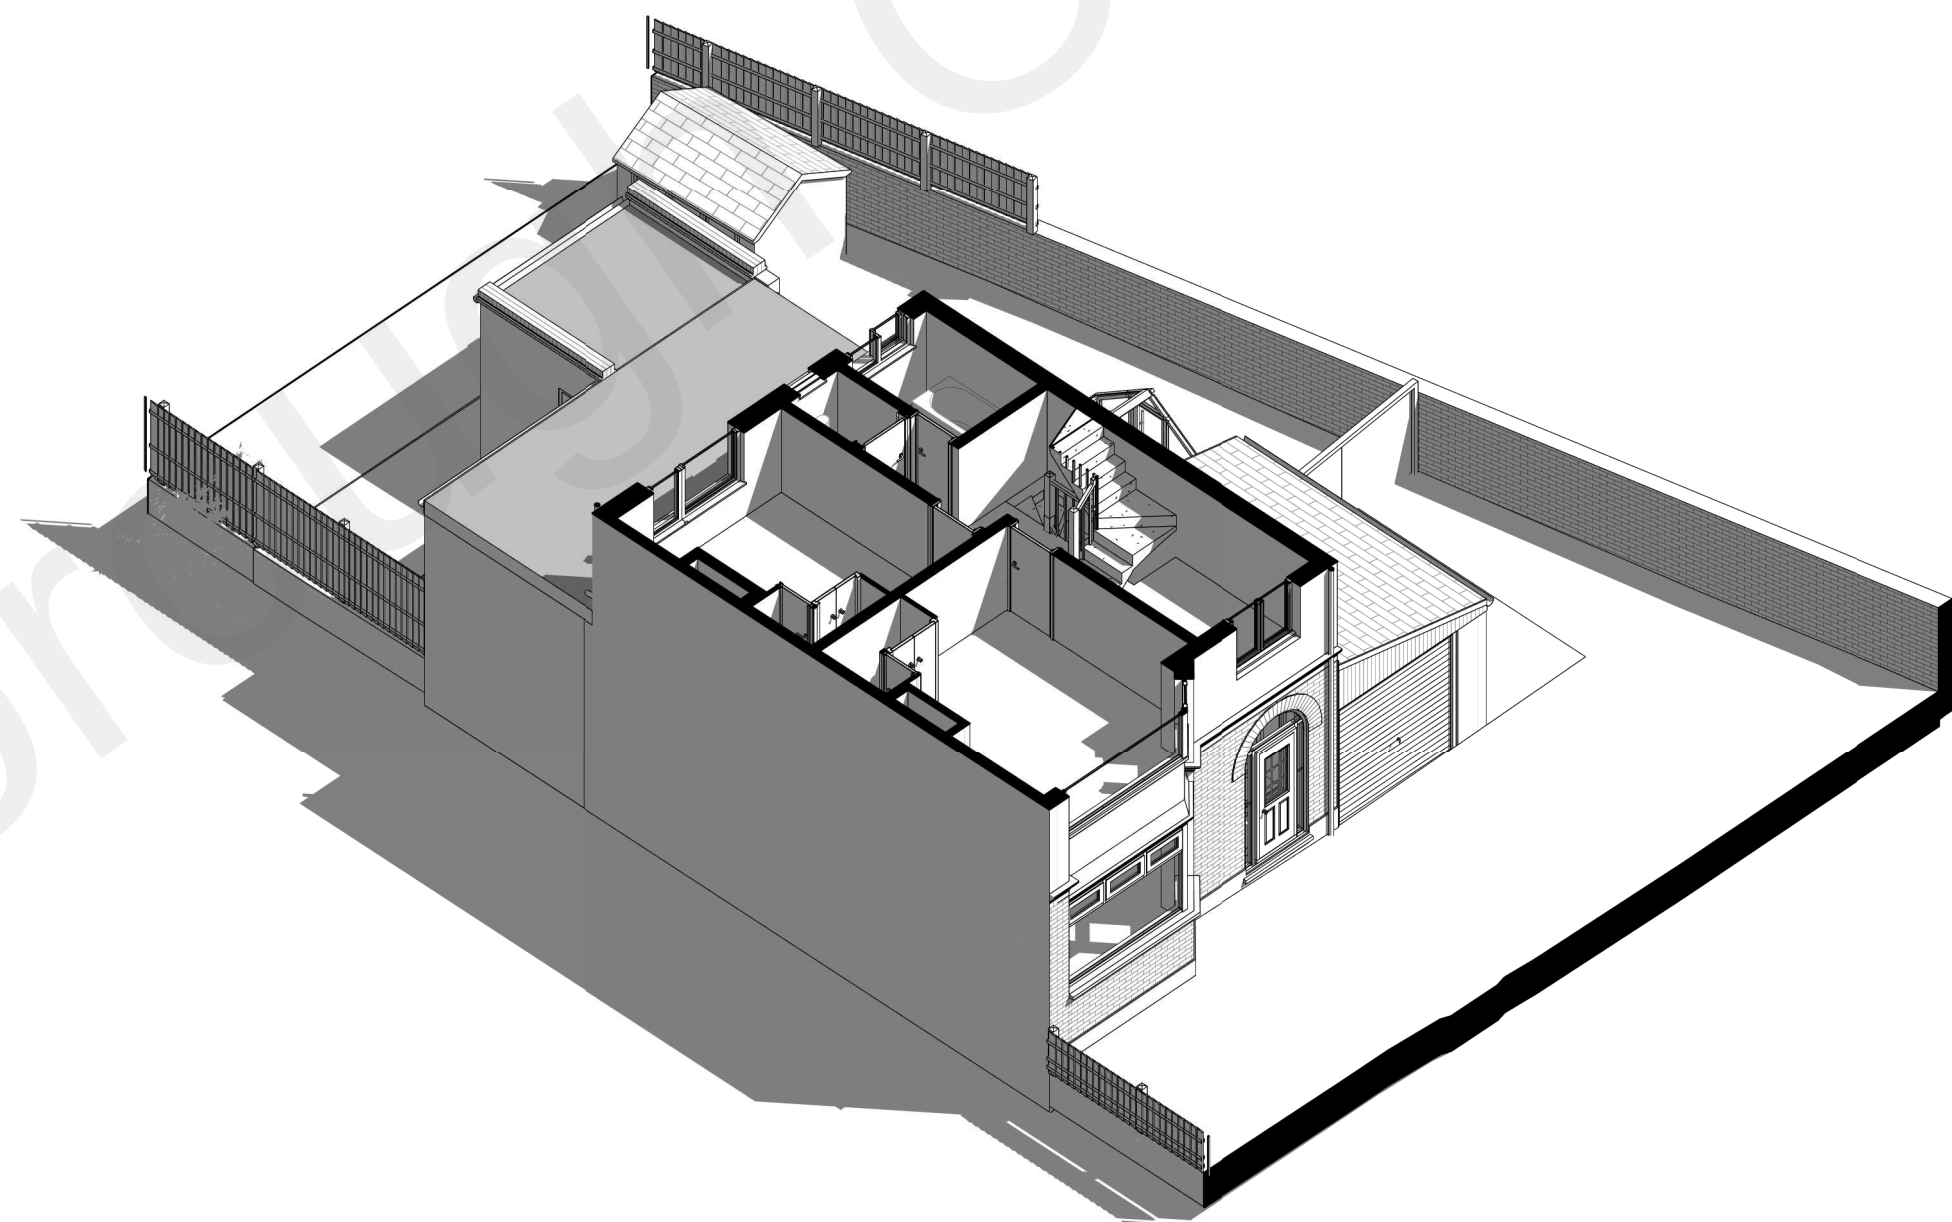

1 3D First Floor

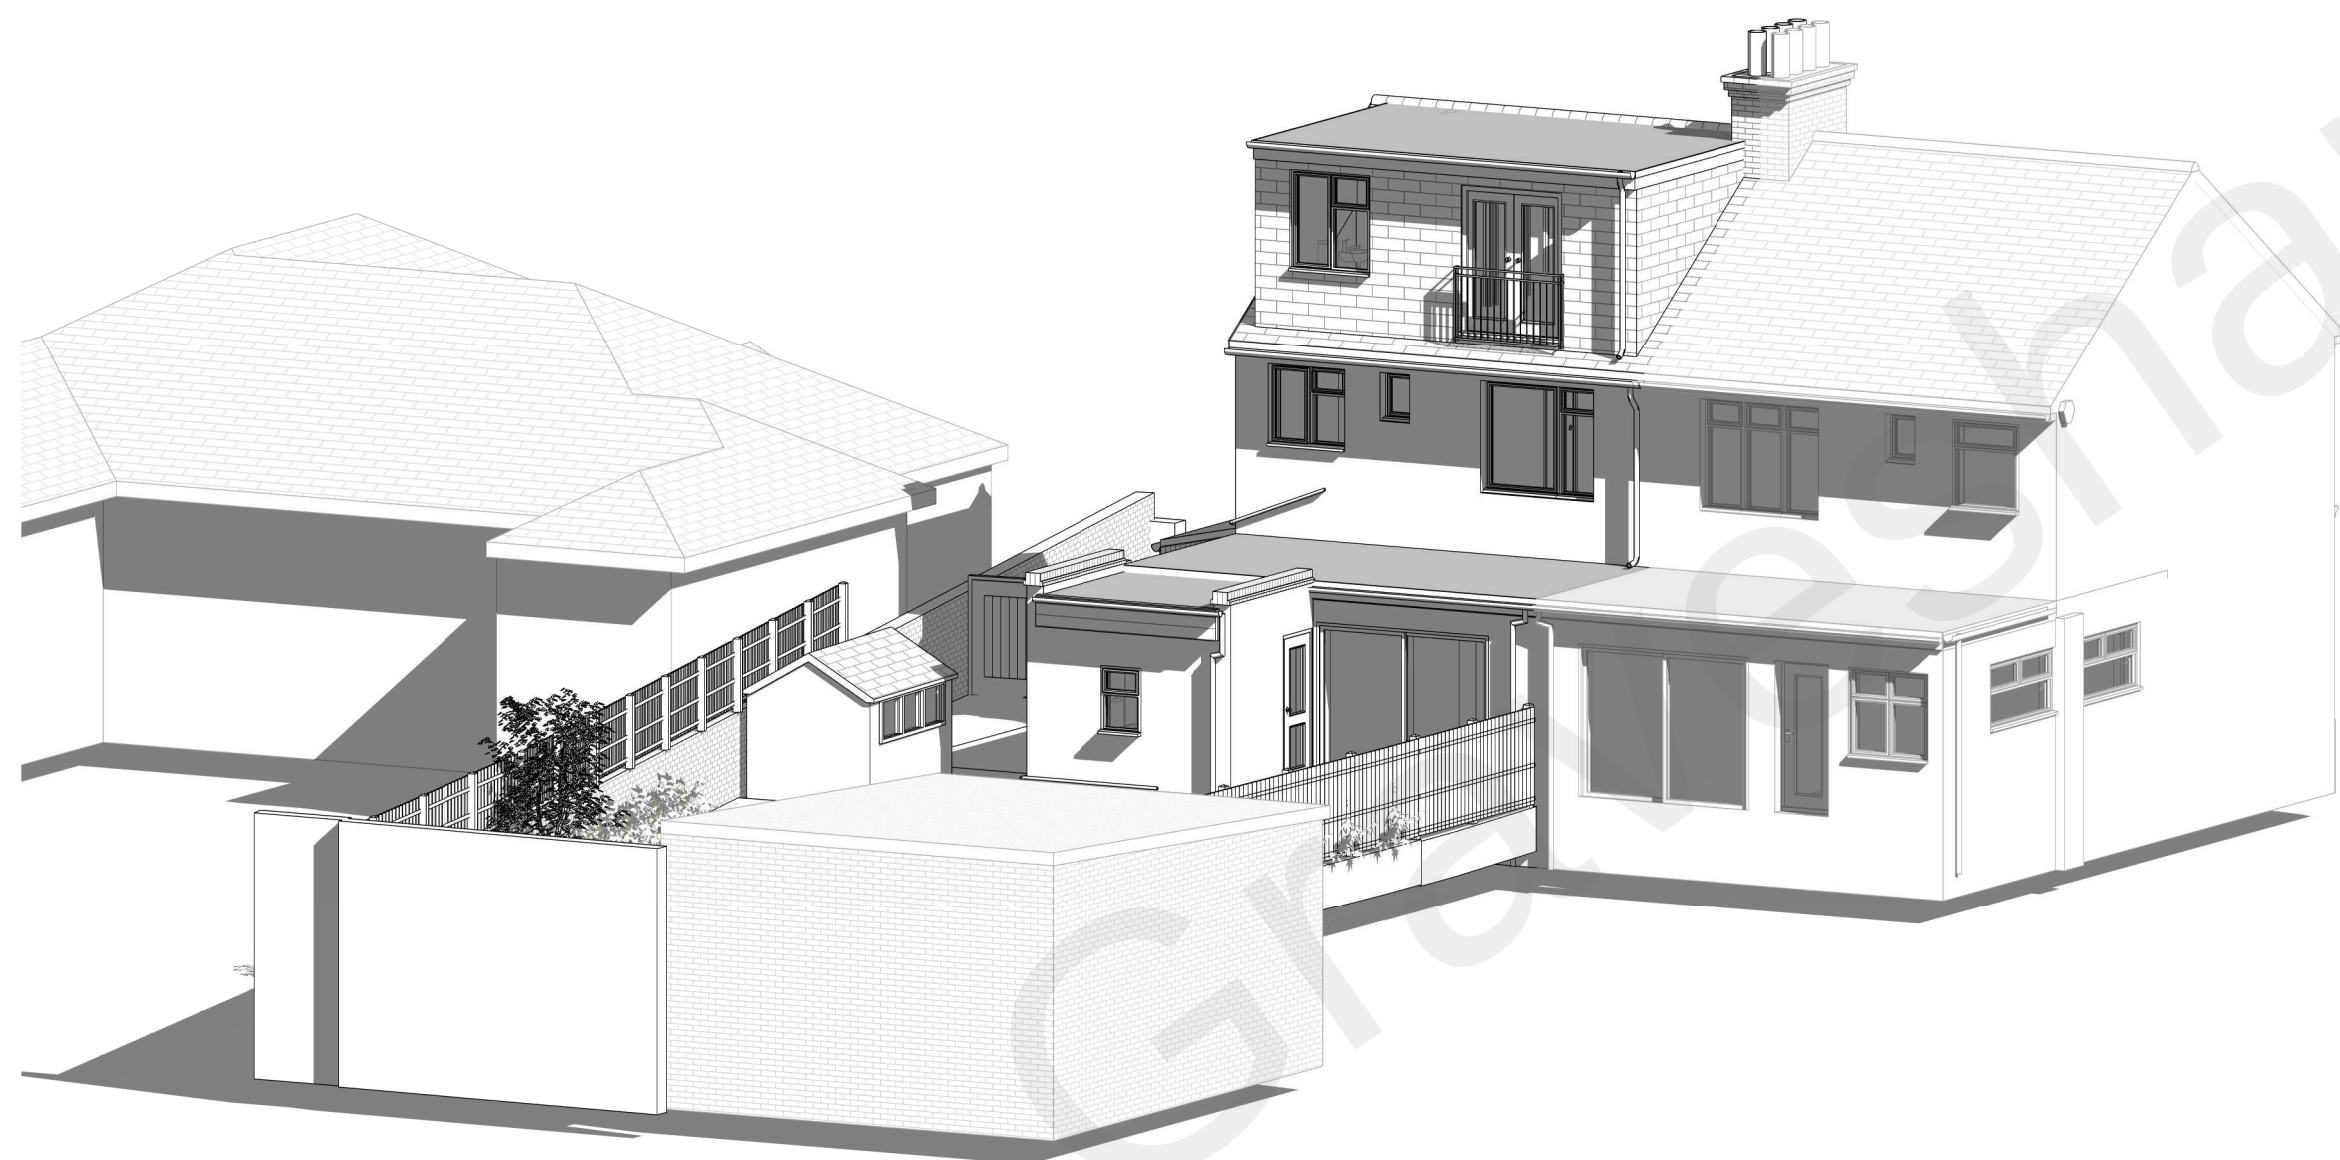

4 Proposed 3D Rear

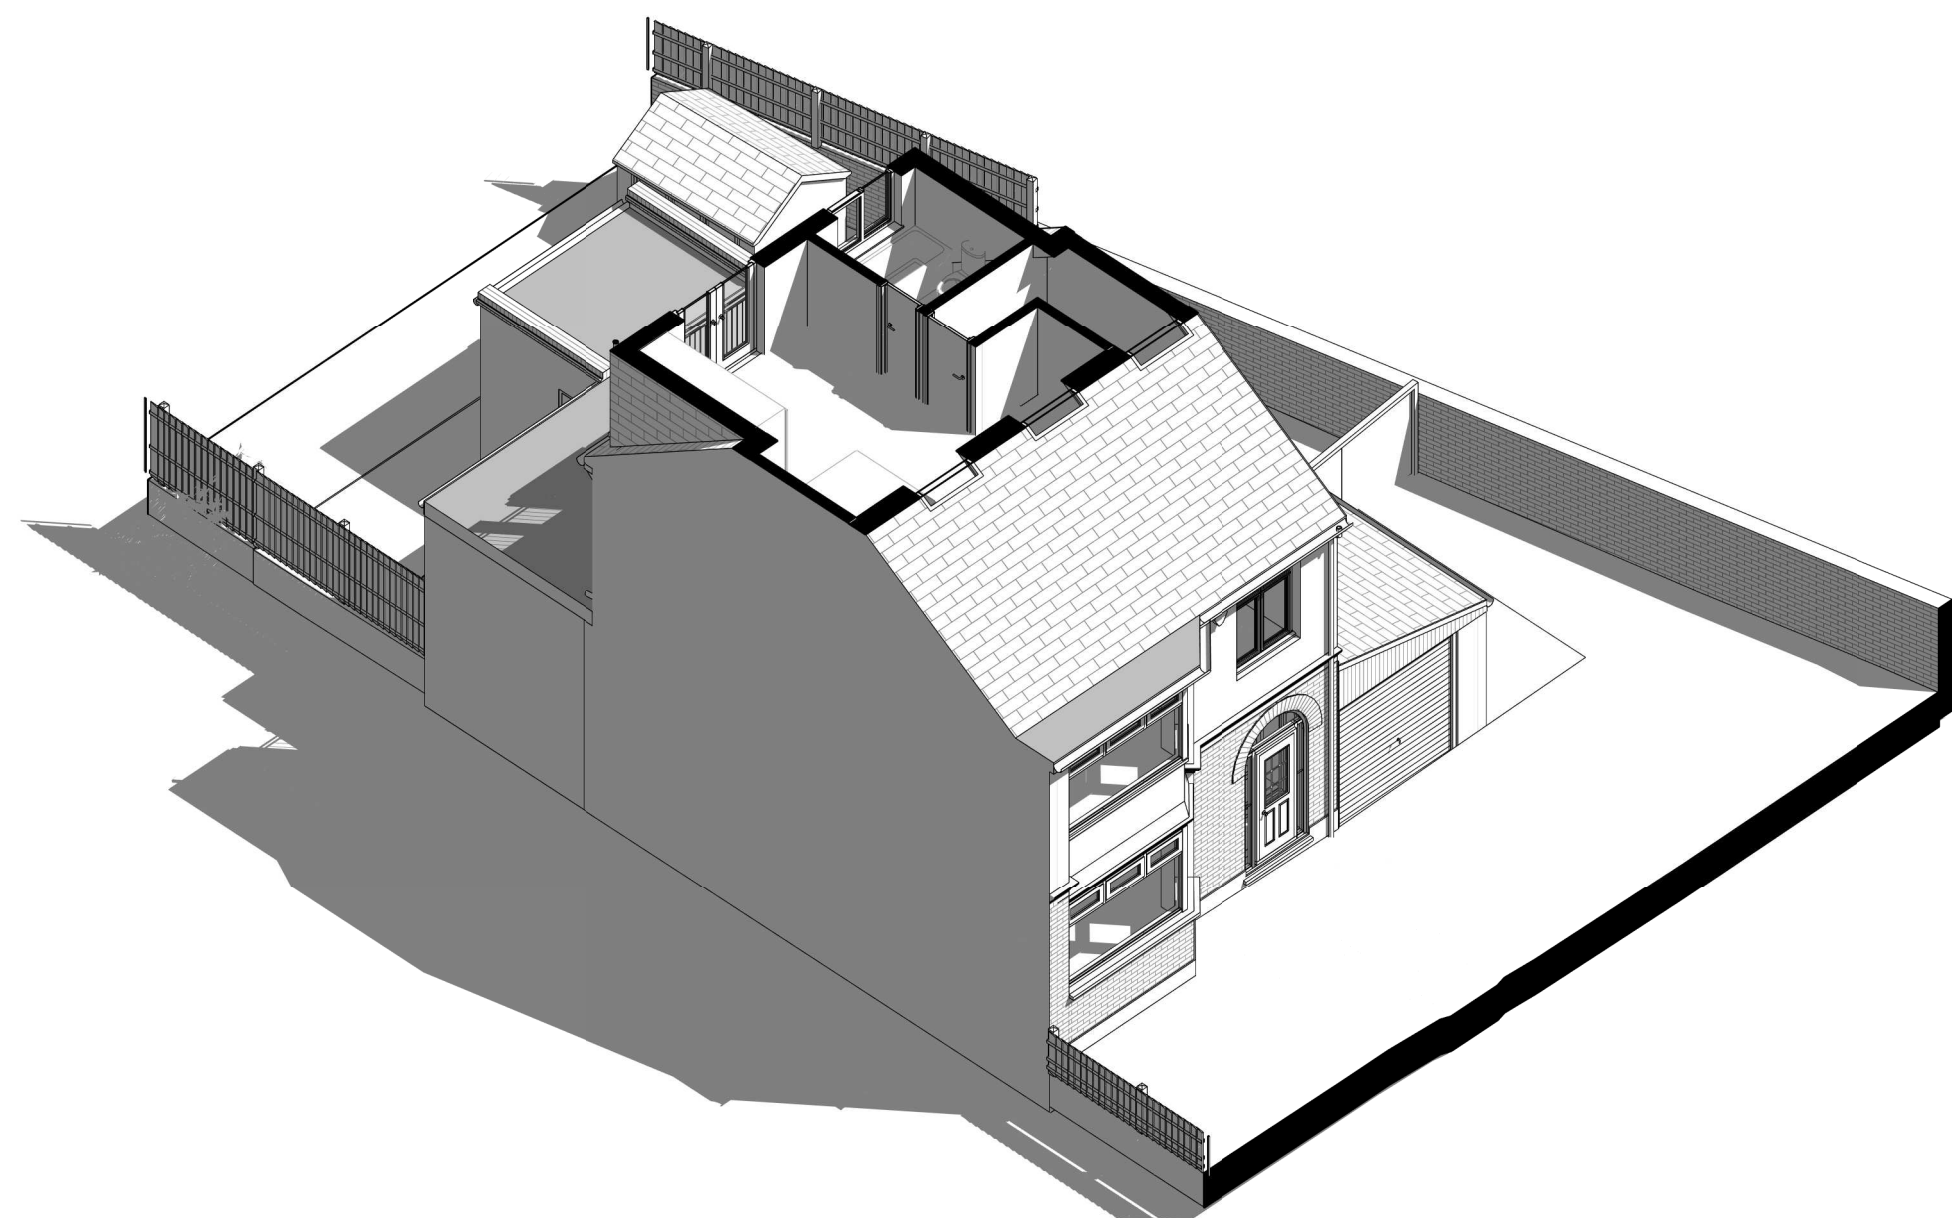


5 3D Loft Plan

© This drawing is the property of Bluelime Retail Ltd who retain the sole copyright of its contents & it may not be reproduced in part or in whole without written permission

- DRAINAGE STORM NEW
- DRAINAGE STORM EXISTING
- DRAINAGE STORM EXISTING REMOVED
- DRAINAGE FOUL NEW
- DRAINAGE FOUL EXISTING
- DRAINAGE FOUL EXISTING REMOVED
- DRAINAGE COMBINED NEW
- DRAINAGE COMBINED EXISTING
- DRAINAGE COMBINED EXISTING REMOVED

EXTERNAL FINISHES SCHEDULE	
1	GRP Flat Roof
2	White aluminium French doors with metal rail for the Juliette balcony
3	Front Velux Roof Lights (Triple Glazed recommended)
4	Tiles cladding Dormer - color to match existing Roof
5	Black UPVC Fascia/UPVC Guttering to match existing
6	Aluminium Window to match existing dwelling
7	
8	
9	
10	
11	
12	
13	
14	
15	

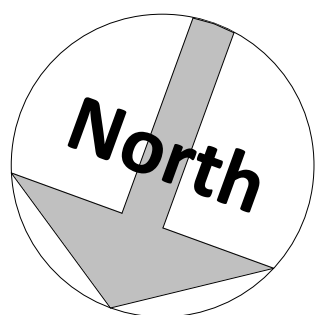

Amendments :

Rev	Date	Description

Project :

53 Hollybush Road, Gravesend, Kent, DA12 5QG

Title :
Planning Drawings
3D Views

Bluelime Retail Ltd /
Bluelime Home Design LLP.
Design, Project
Management, Build


Tel: 01322 521026

Thames Innovation Center,
Veridion Way, Veridion
Park, Erith, Kent DA18 4AL

53 Hollybush Road

Drawn by : SB	Scale : @ A1	Date : 23/05/22
Drawing number: BL/DRG/301121/ 04A - 3D Views	Rev :	

Do not scale from this drawing. Dimensions to be checked on site.