
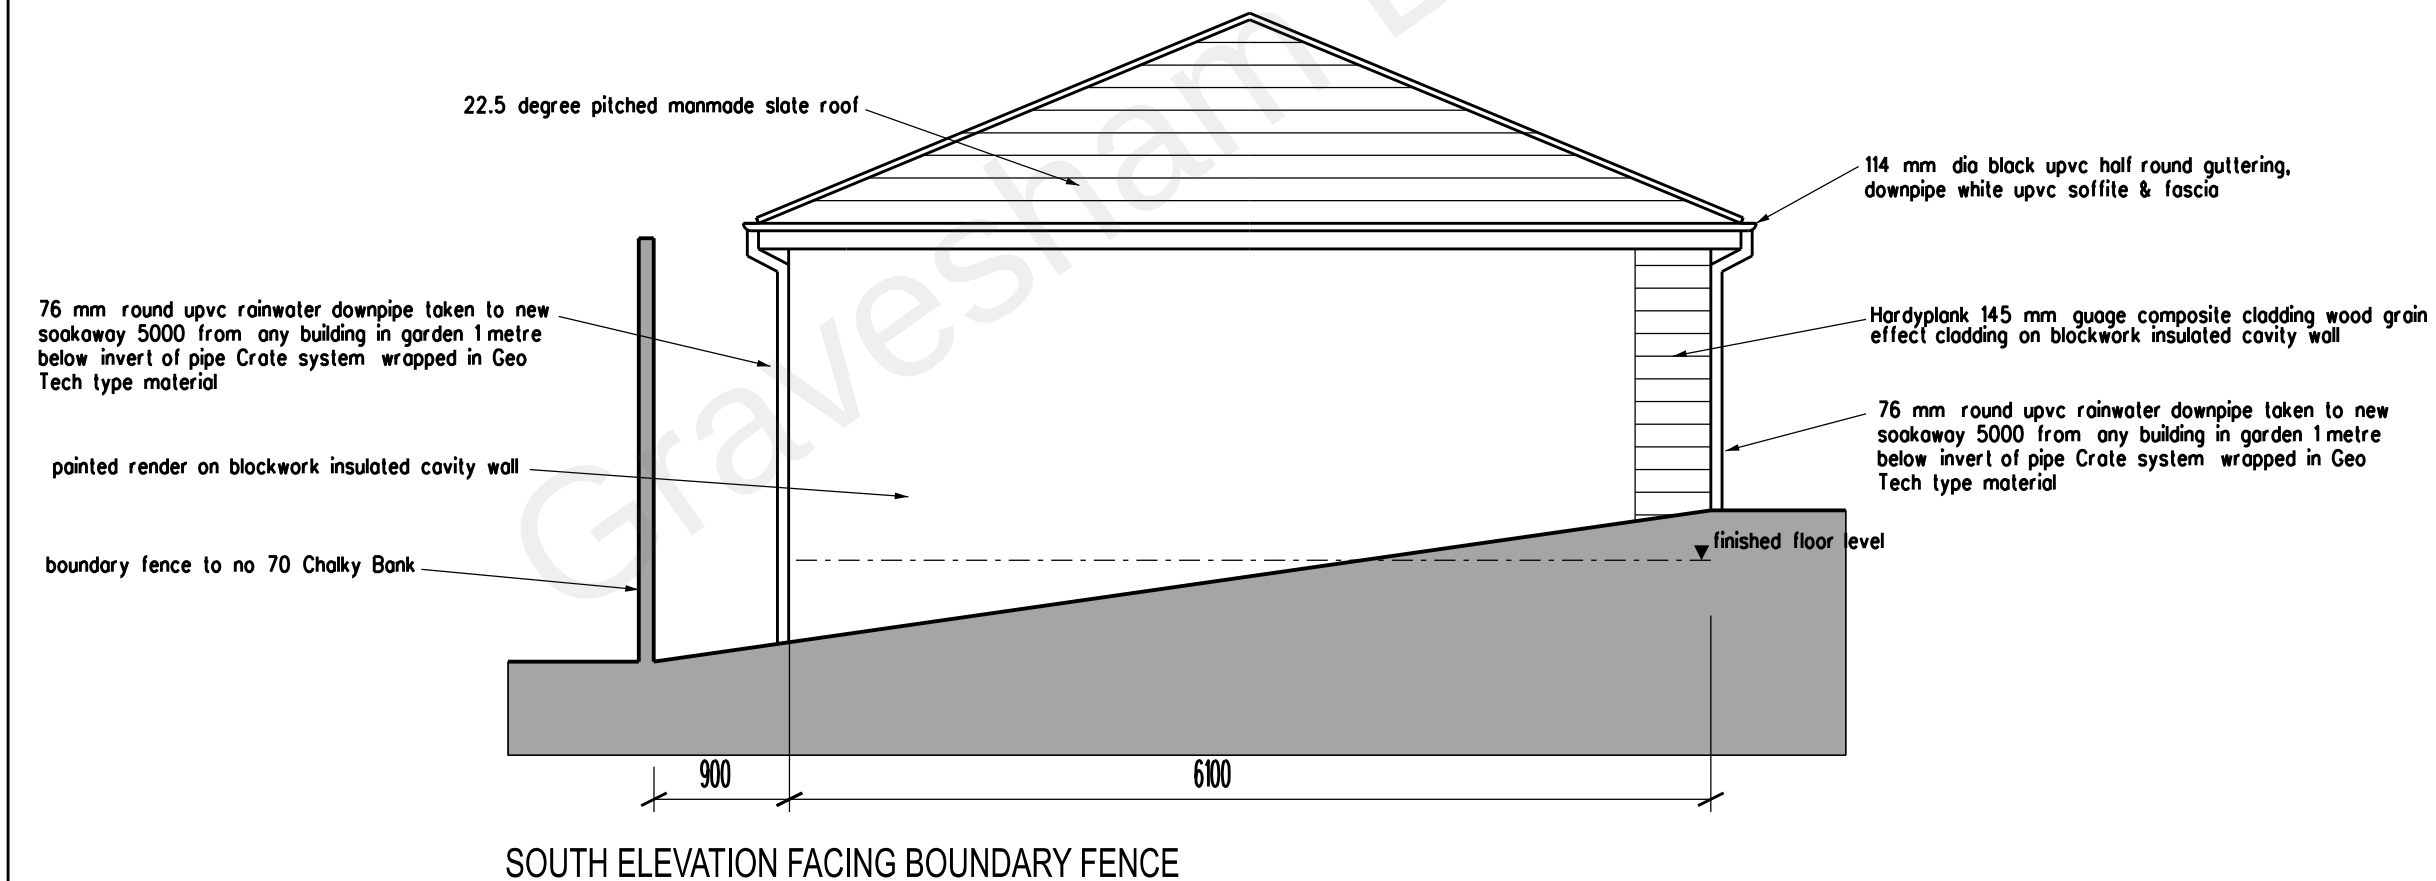


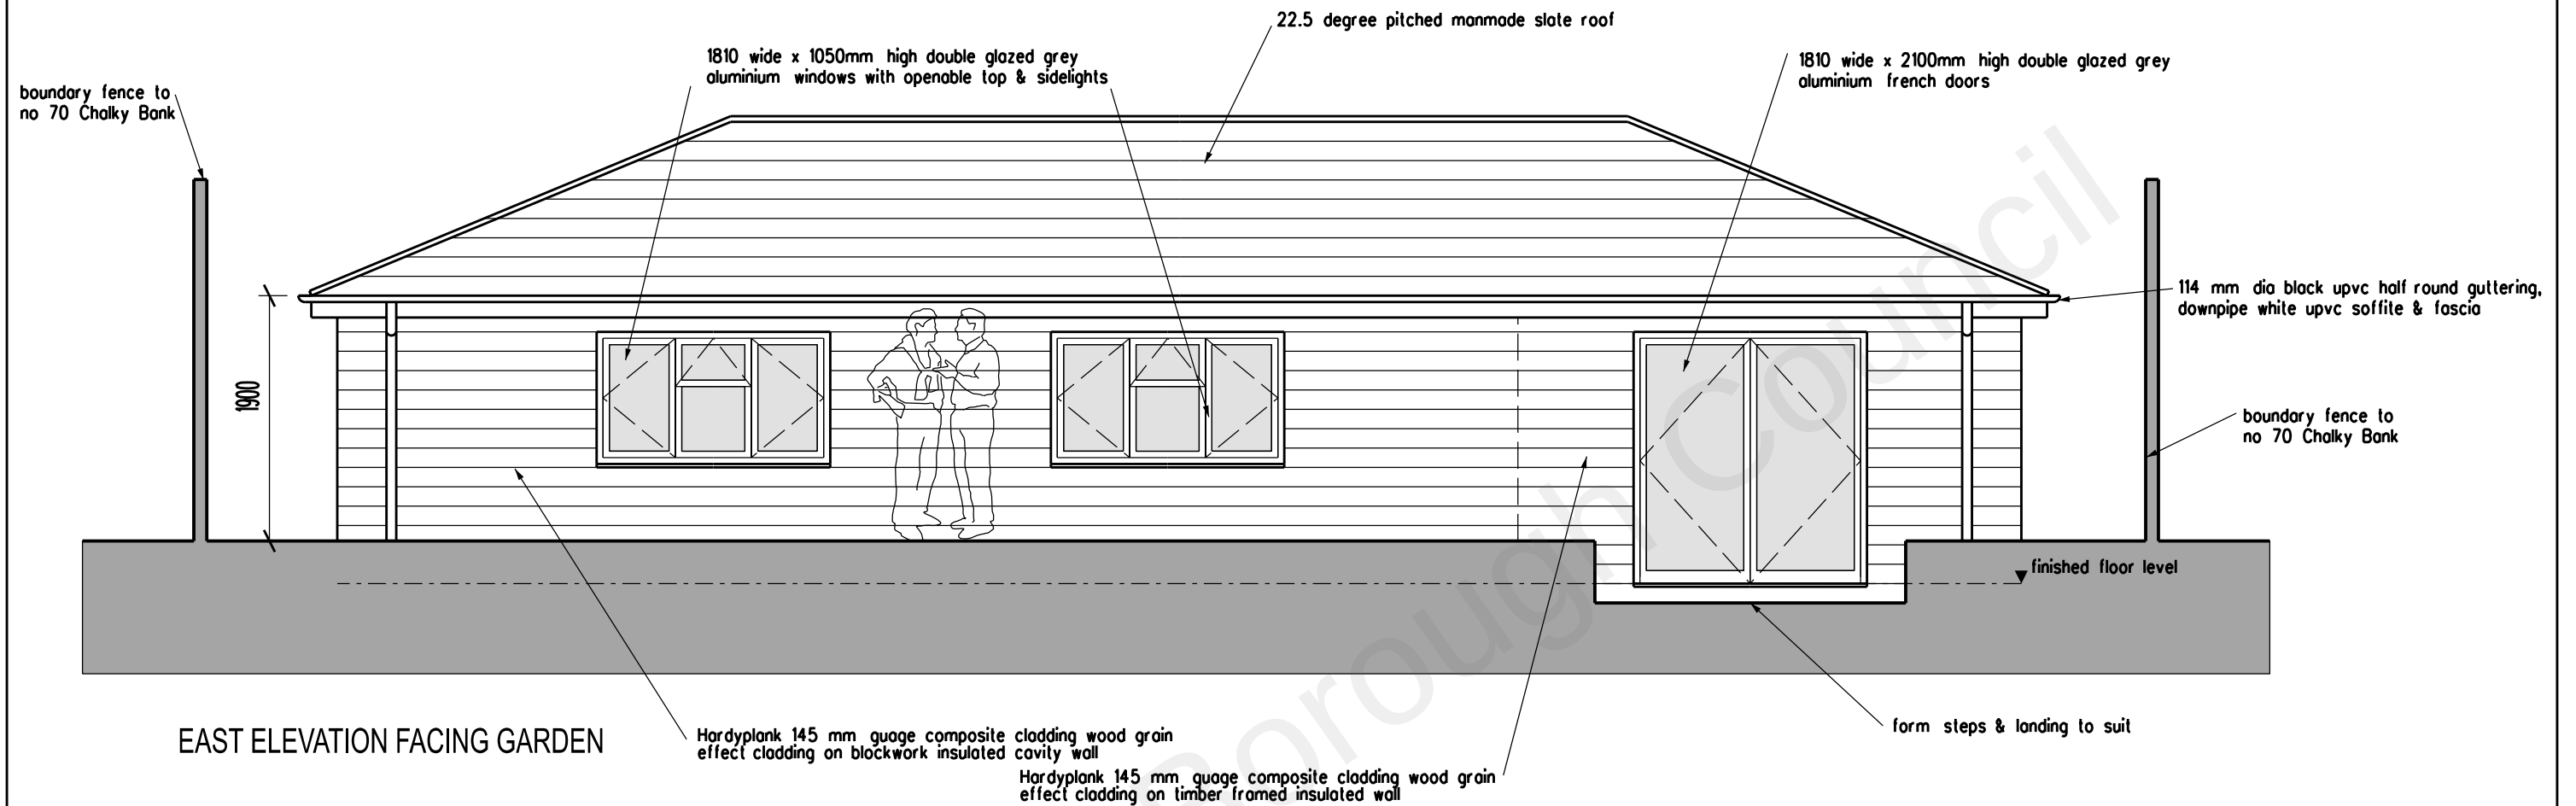

0 1 2 3 4 5 metres

REVISION	DATE
ARCHITECT	
TAARCHITECTS	
11 JOYDENS WOOD ROAD BEXLEY	
KENT DA5 2HS Tel 07905 130591	
ta140256@googlemail.com	
JOB	
PROPOSED SUMMER ROOM	
AT 70 CHALKY BANK	
GRAVESEND KENT DA11 7NY	
DRAWING	
PROPOSED SUMMER ROOM	
ELEVATIONS	
SCALE	DATE
1:50 AT A3	MAY 2021
DRAWING NO.	
DW/09	