


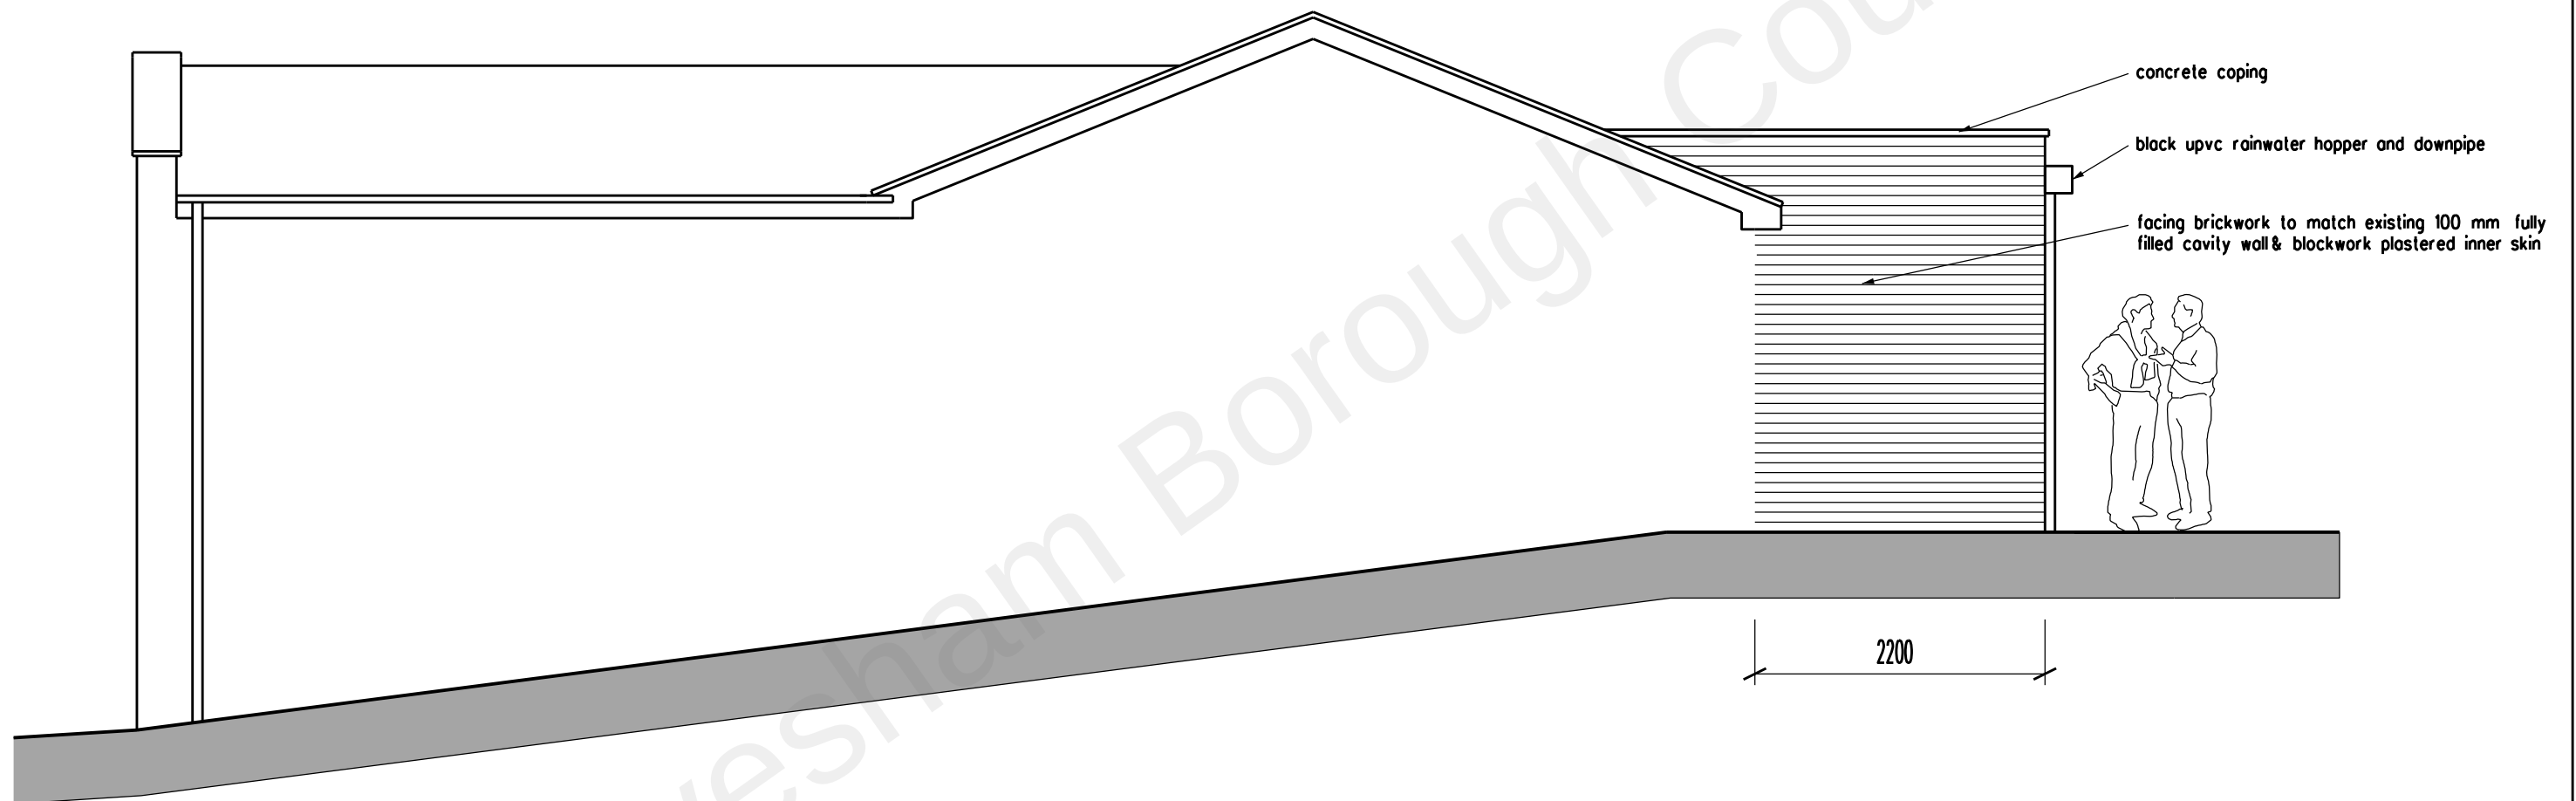

A. Redrawn
REVISION
16/03/22
DATE

ARCHITECT
TA ARCHITECTS
11 JOYDENS WOOD ROAD BEXLEY
KENT DA5 2HS Tel 07905 130591
ta140256@googlemail.com

JOB
PROPOSED FRONT EXTENSION
AT 70 CHALKY BANK
GRAVESEND KENT DA11 7NY

DRAWING
PROPOSED SIDE ELEVATION
FACING PETROL STATION

SCALE
1:50 AT A3
DATE
MAY 2021

DRAWING NO.
DW/06 A

0 1 2 3 4 5 metres