



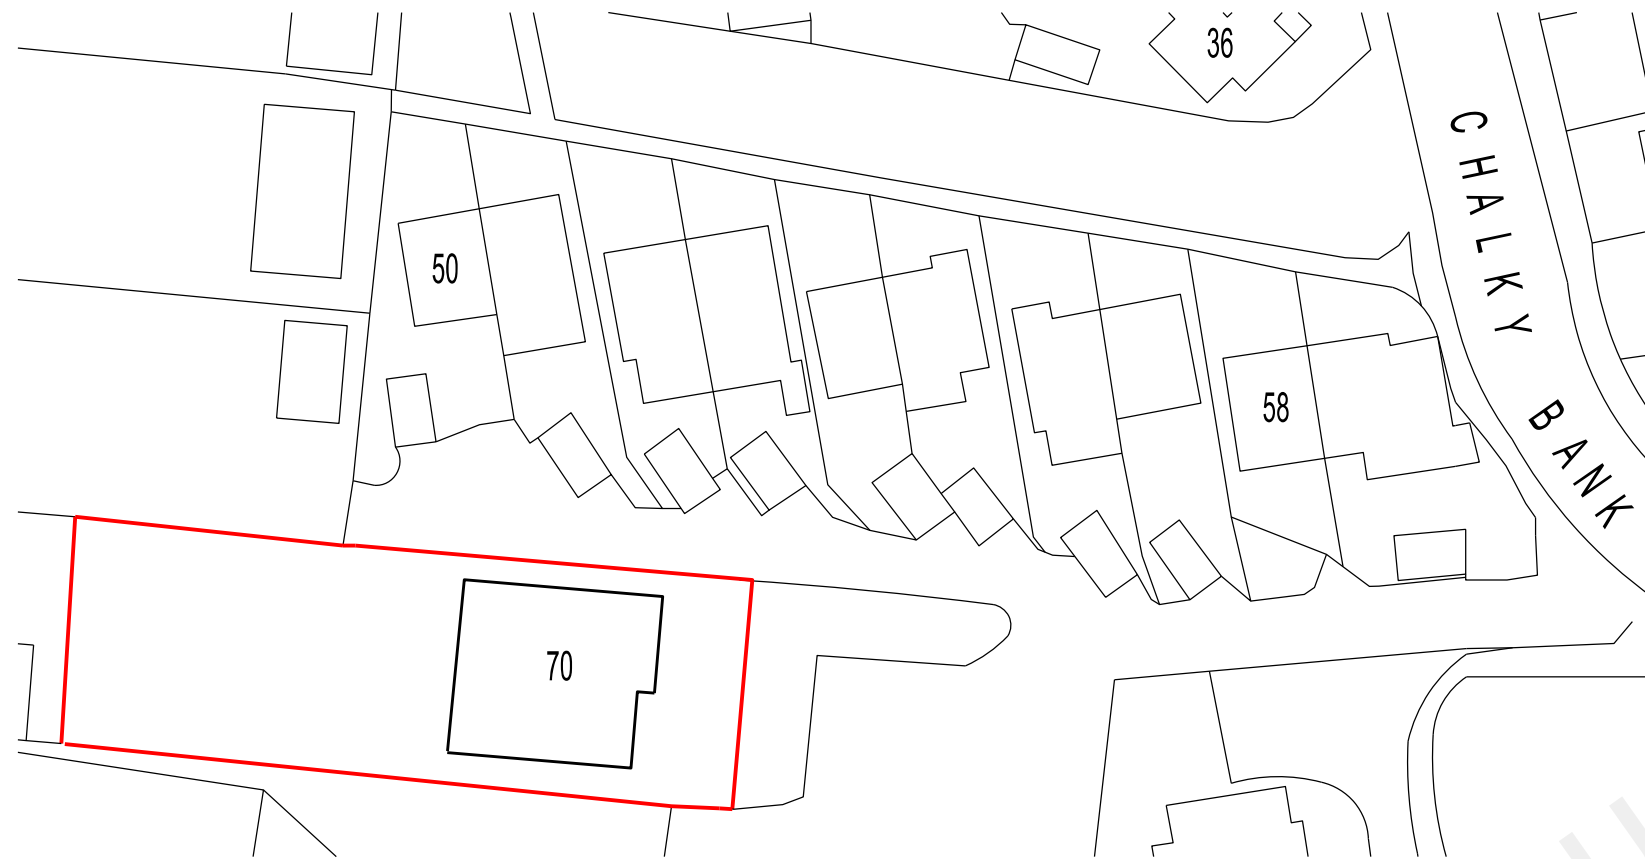

EXISTING BLOCK PLAN scale 1:500

0 5 10 15 20 25 50 metres

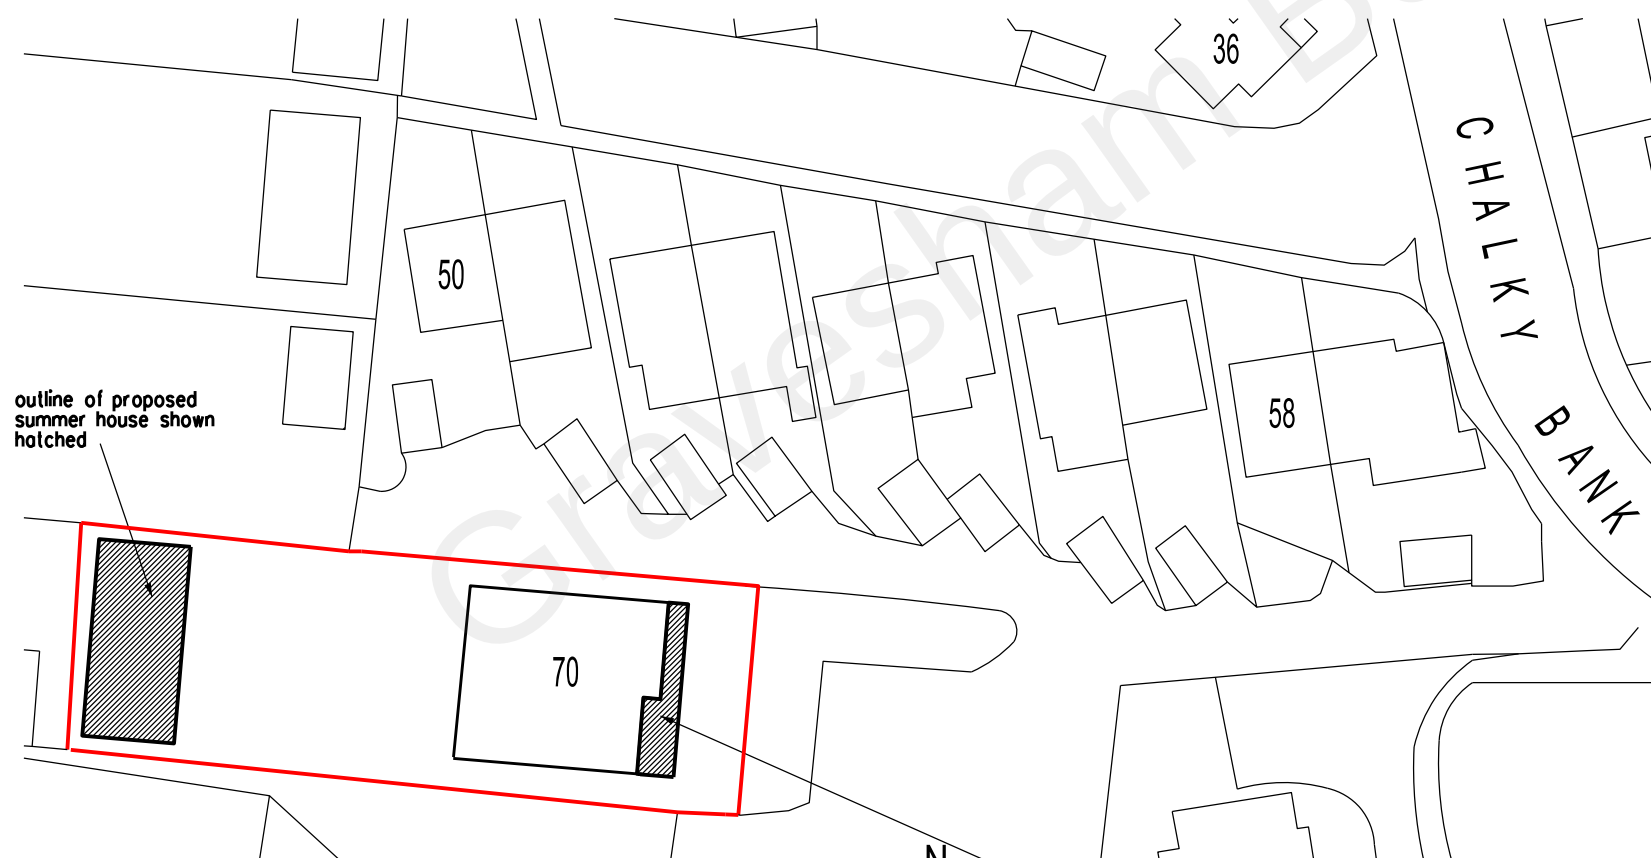

PROPOSED BLOCK PLAN scale 1:500

0 5 10 15 20 25 50 metres



SITE LOCATION PLAN scale 1:1250

0 5 10 15 20 50 metres

A. Redrown
REVISION

16/03/22
DATE

ARCHITECT

TAARCHITECTS
11 JOYDENS WOOD ROAD BEXLEY
KENT DA5 2HS Tel 07905 130591
ta140256@googlemail.com

JOB

PROPOSED FRONT EXTENSION
AND SUMMER HOUSE
AT 70 CHALKY BANK
GRAVESEND KENT DA11 7NY

DRAWING

EXISTING SITE LOCATION AND
PROPOSED BLOCK PLANS

SCALE

1:500 & 1250 AT A3

DATE

MAY 2021

DRAWING NO.

DW/01 A