


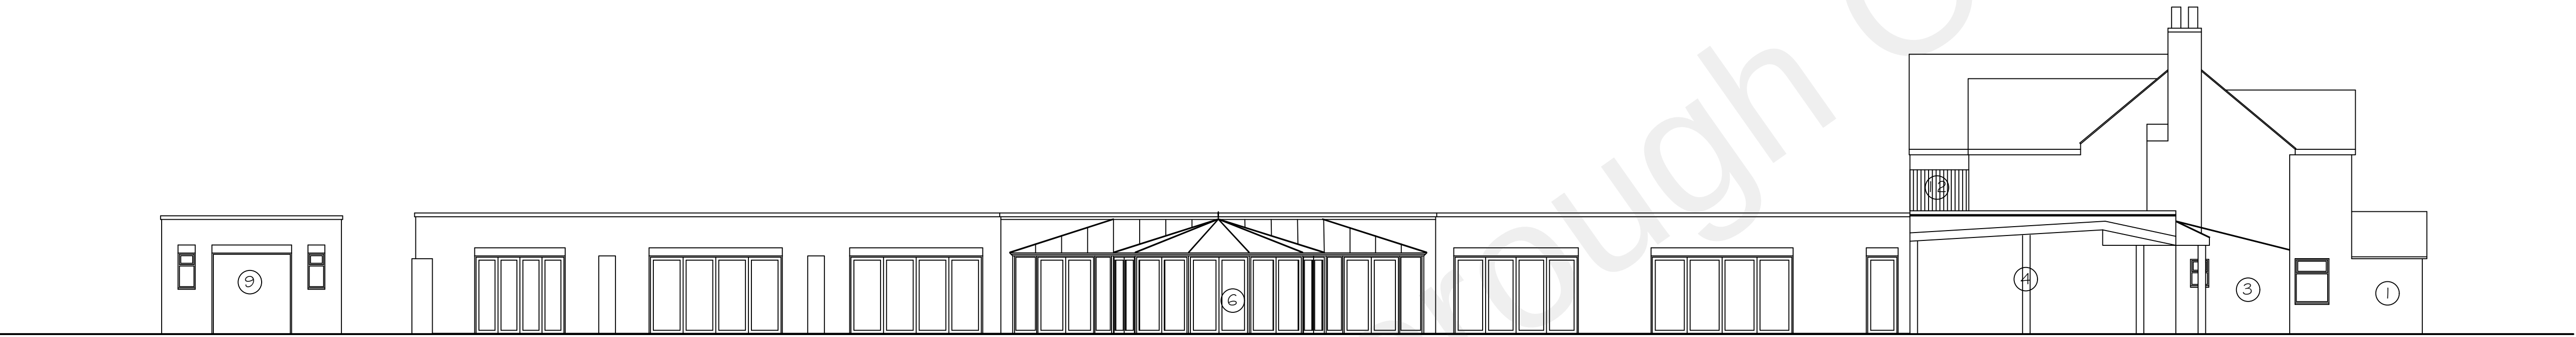

Western Elevation

Scale 1:100
0 0.5 1 2 3 4 5 6 7 8 9 10



Northern Elevation

Scale 1:100
0 0.5 1 2 3 4 5 6 7 8 9 10



Eastern Elevation

Scale 1:100
0 0.5 1 2 3 4 5 6 7 8 9 10

Rev C- Additional information added. 13 October 2022
Rev B- Roof line changed. 6 October 2022
Rev A- Notation amended. 19 August 2022

SYNERGY Planning & Property Consultants Ltd The Office The Larches Rochester Kent ME3 7NQW		
Client Mrs Mattu		
Address The Orchards Higham Kent		
Drawing title Existing elevations		
Scale 1:100		
Date 30 July 2022	Drawn by	
Drawing No 22/380/02	C	