


DO NOT SCALE FROM THIS DRAWING  
ALL DIMENSIONS TO BE VERIFIED BY THE CONTRACTOR ON SITE


1:200 5 10 15 20m

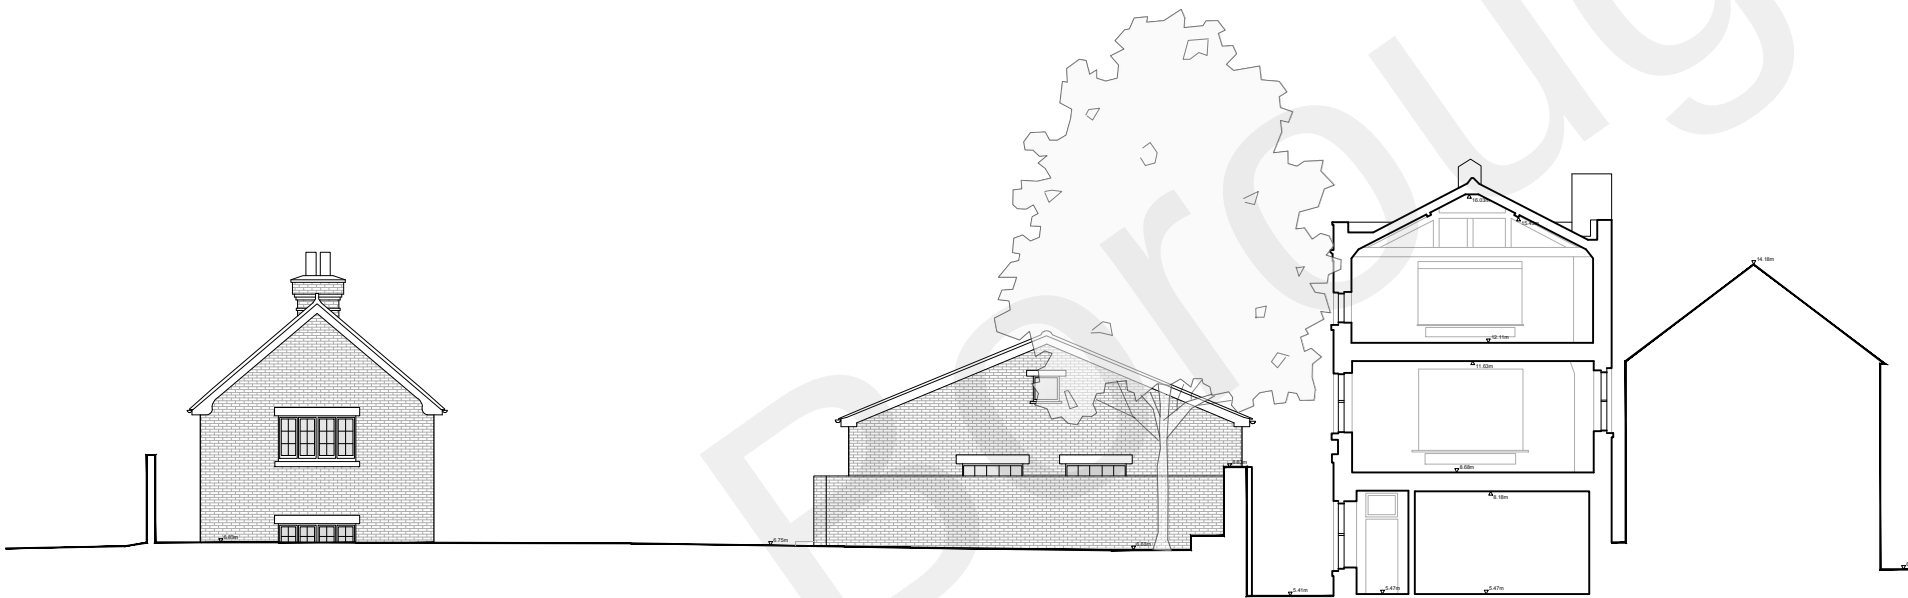


Section A-A



Section B-B

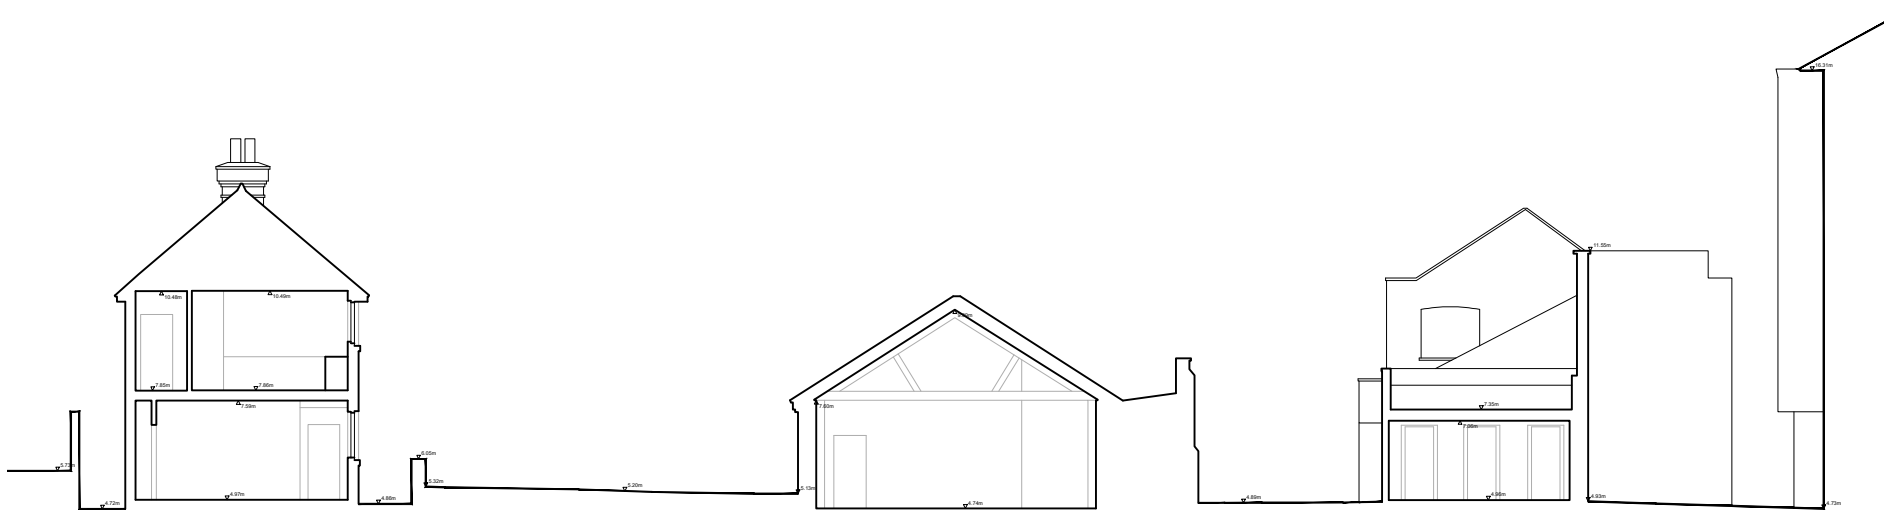

Section C-C

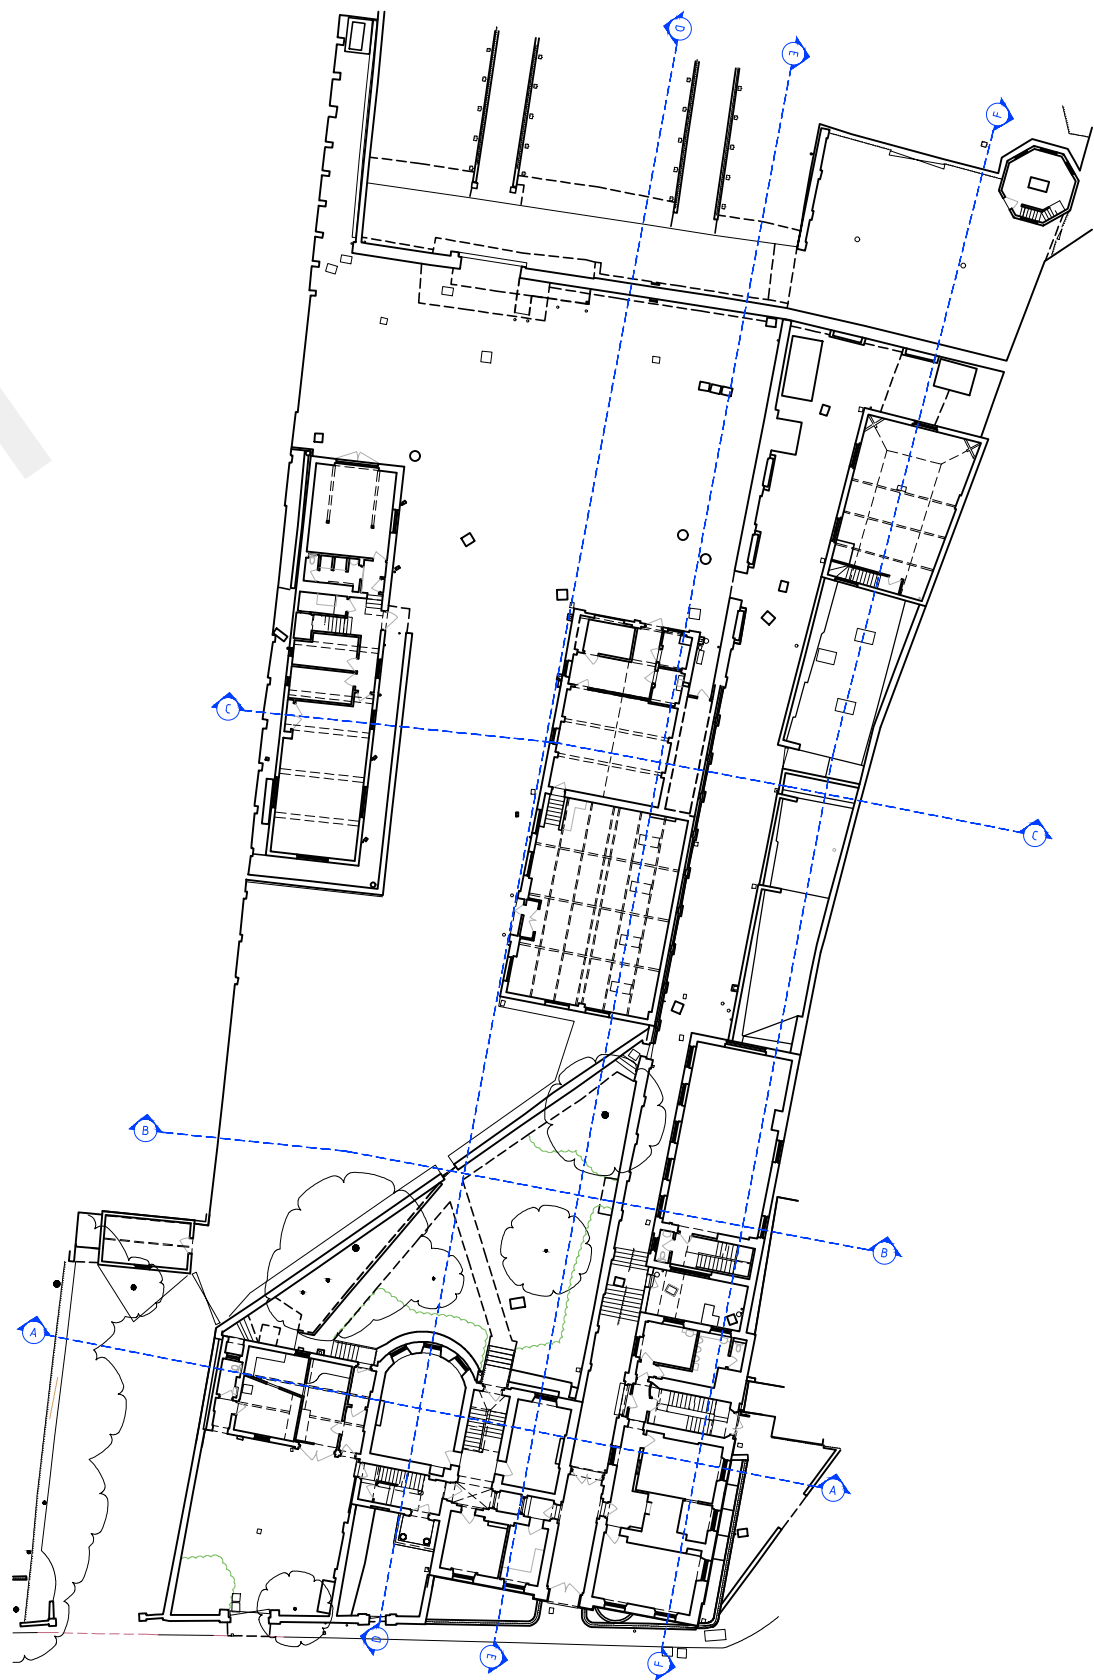

Section Key

| REV | DESCRIPTION | DATE | BY | CHKD |
|-----|-------------|------|----|------|
|-----|-------------|------|----|------|

**TURNER  
JACKSON+DAY**  
ASSOCIATES

Radio House  
Thanet Way, Whitstable  
Kent CT5 3QX  
t: 01227 261453  
e: enquiries@tjda.co.uk  
www.turnerjacksonday.co.uk

client details  
Mile Property Group Ltd

project details  
Custom House  
The Terrace, Gravesend, DA12 2DE

drawing title  
Existing Site Sections

date scale drawn by checked by

May '21 1:200@A1 RG

| project no. | drawing no. | revision |
|-------------|-------------|----------|
| 1735        | 015         |          |