


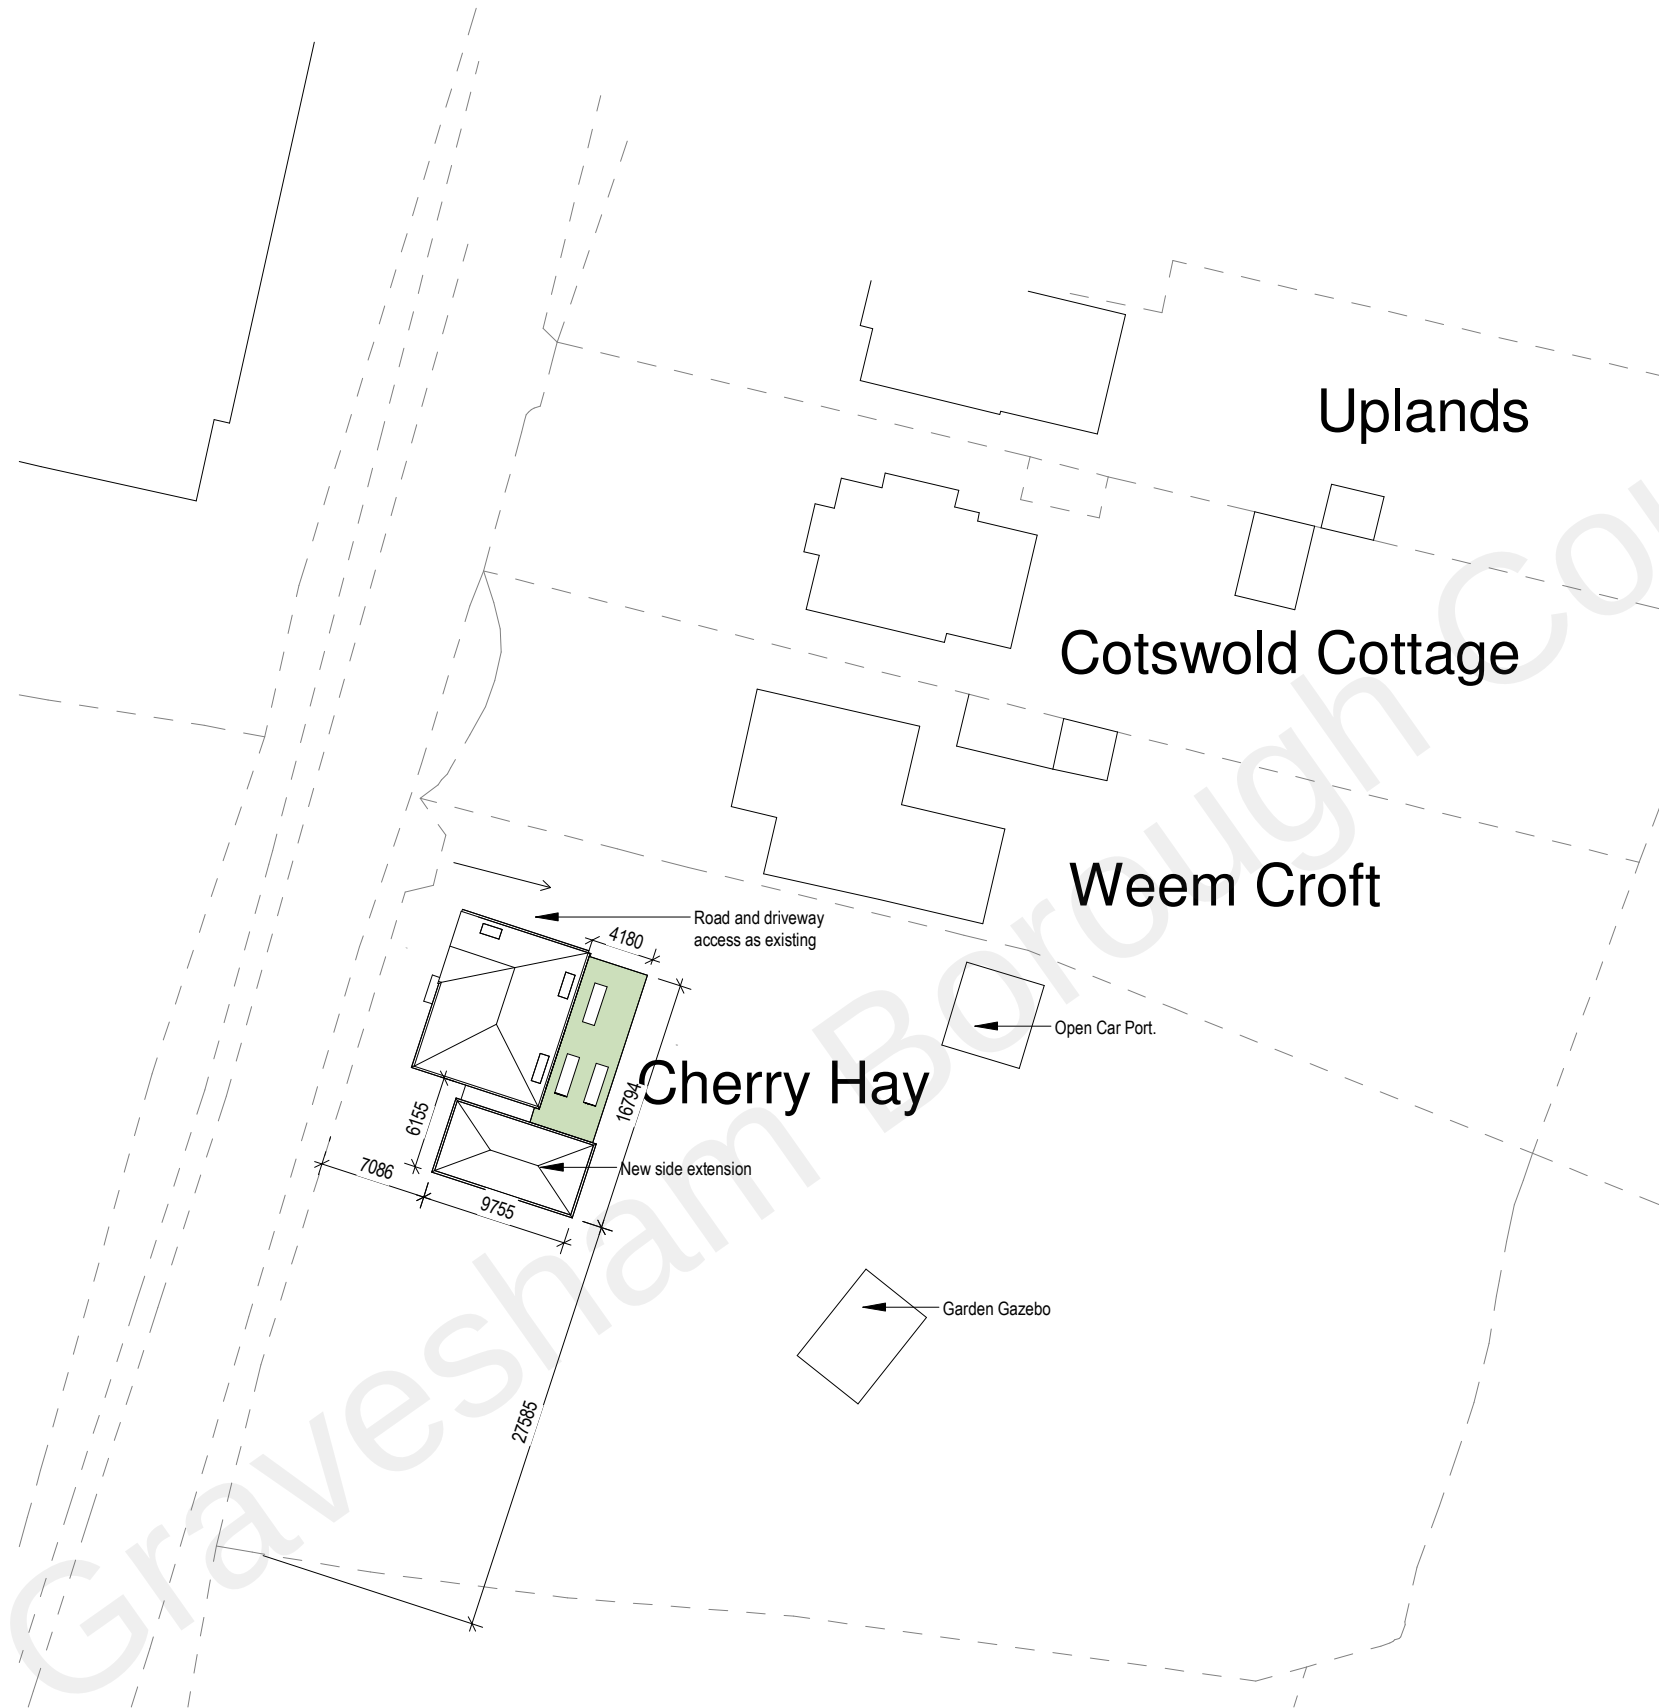

D00	Issued for Comment	07/08/2022
Revision	Description	Date

SK ARCHITECTURE

Client **Mr and Mrs West**

Project **Cherry Hay, Meopham**

Drawing **Site Block Plan**

Scale 1 : 500 @ A3 Dat 07/08/2022

Project	Drawing	Revision
126	SKA CH 08 00 02	D00

SCALE 1 : 500
SCALE 1 : 1



PLANNING