



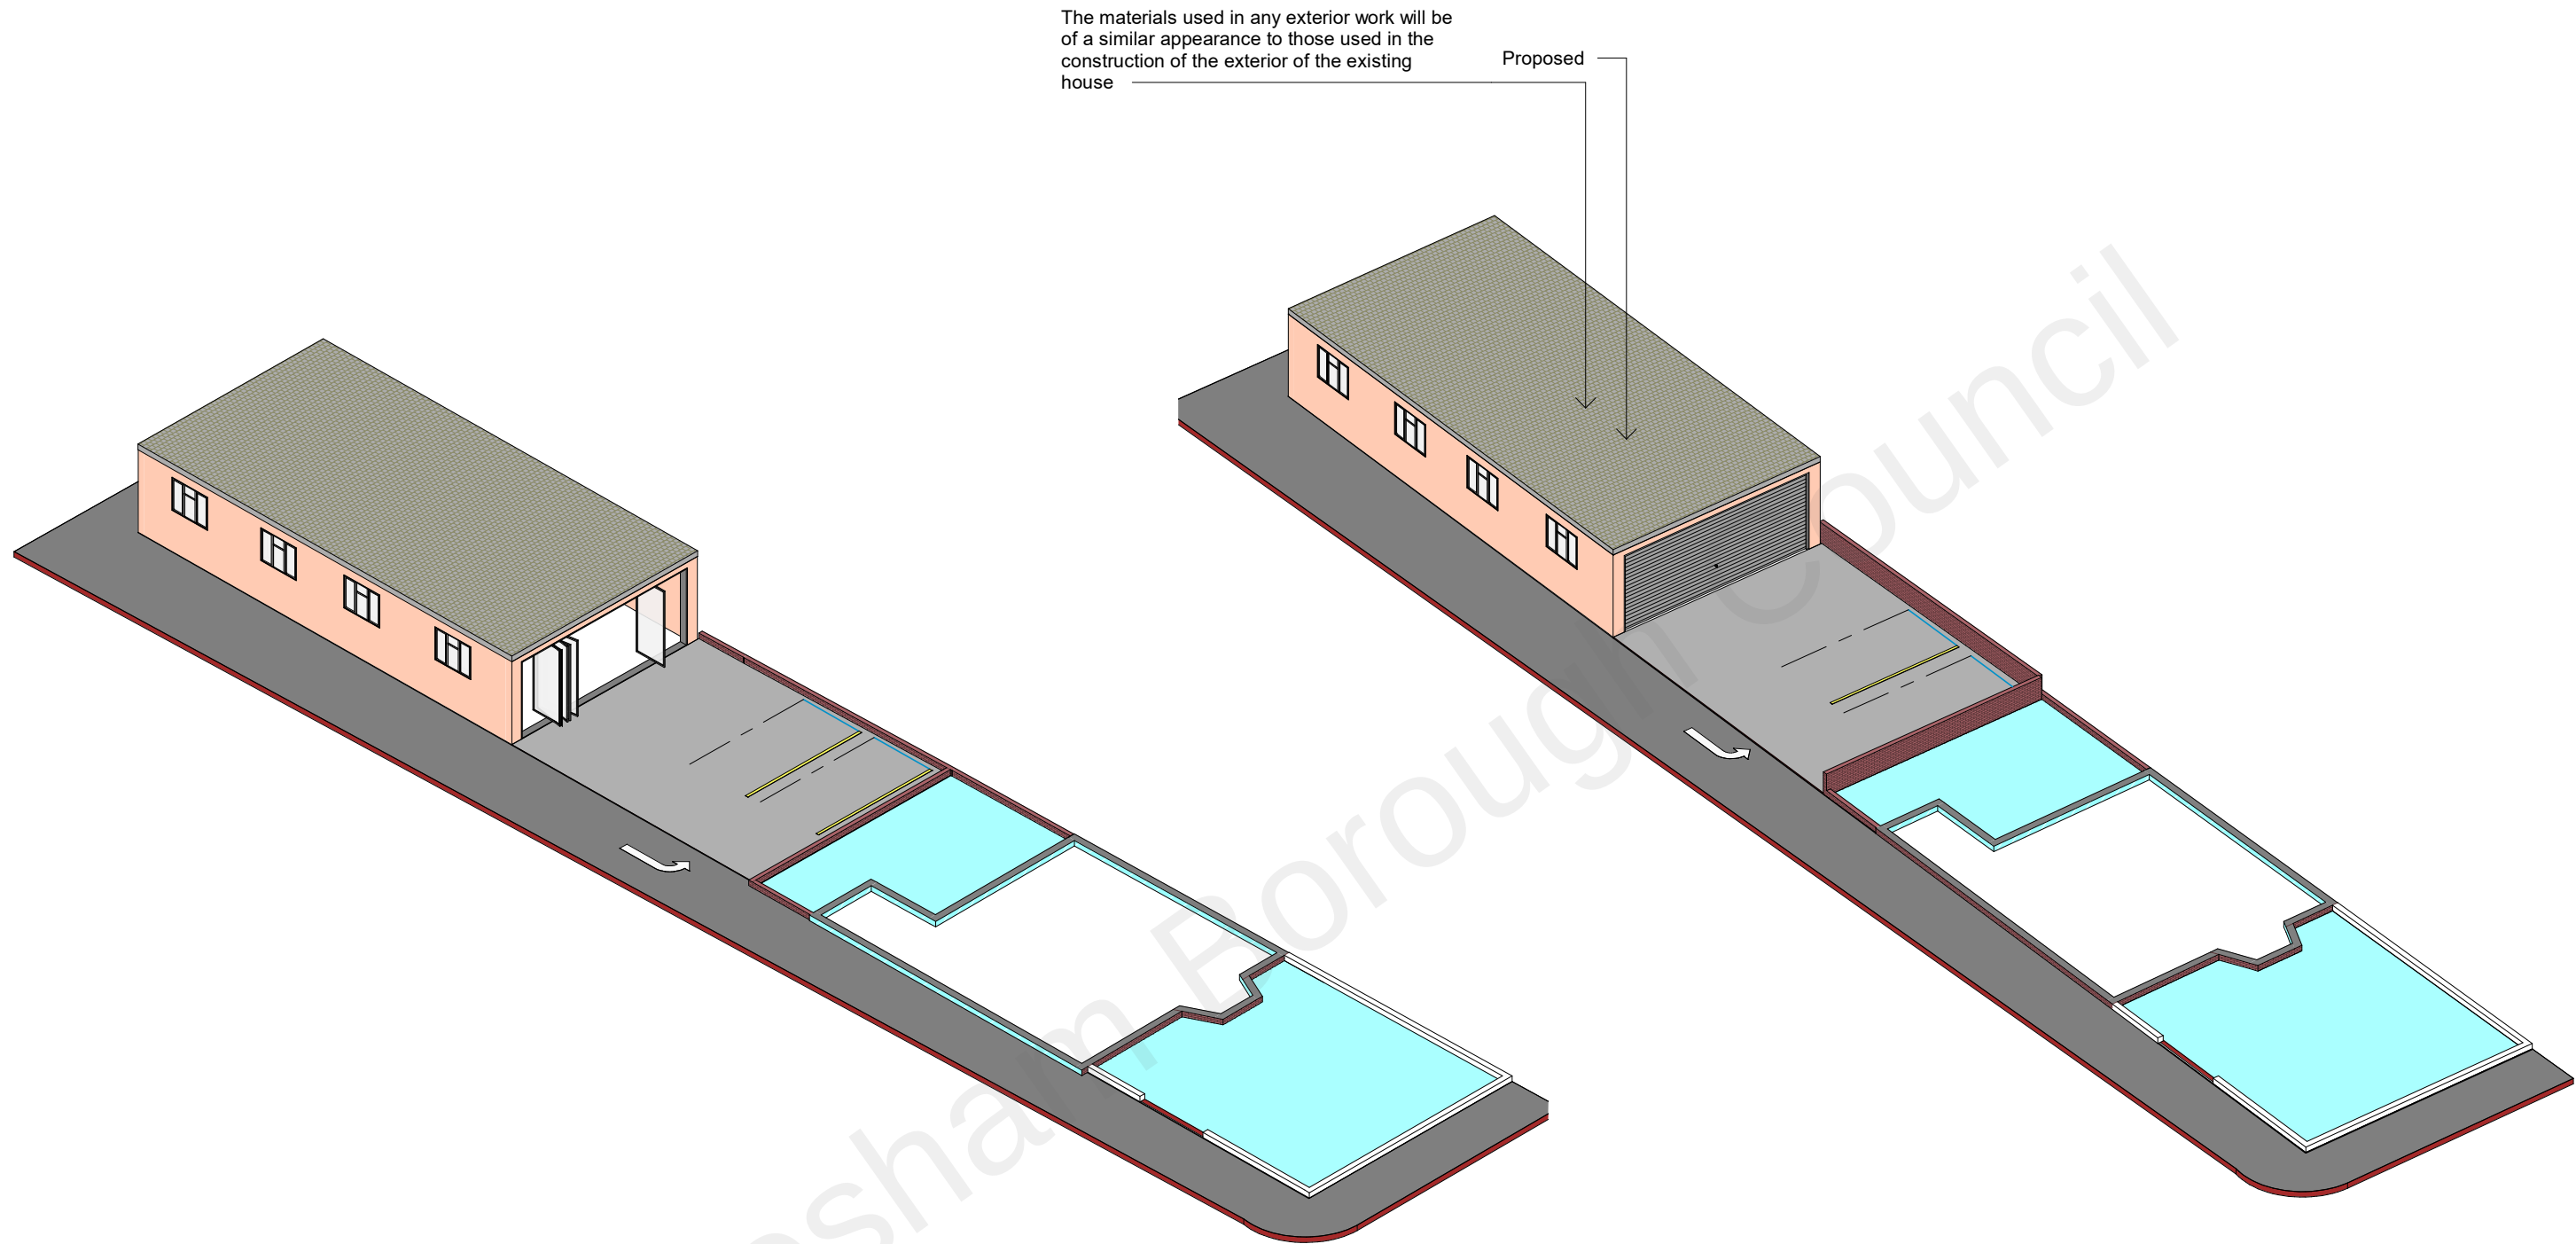

① Front 3D-Existing

② Front 3D-Proposed

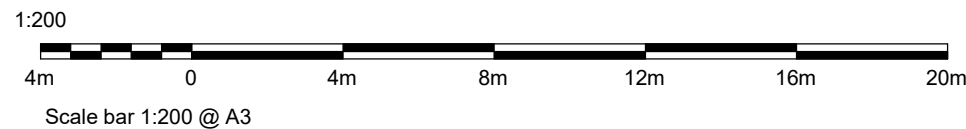

MM PLANNING & DRAWING
892 LONDON ROAD, CR7 7PB
EMAIL INFO@MMPLANNING.CO.UK
CONTACT 02086840333

Scale 1:200 @ A3

Project 18 Overcliffe DA11 0EH

Client 0

Drawing: Front 3D Existing & Proposed

Number: 2022/06/19

Date: June 2022