


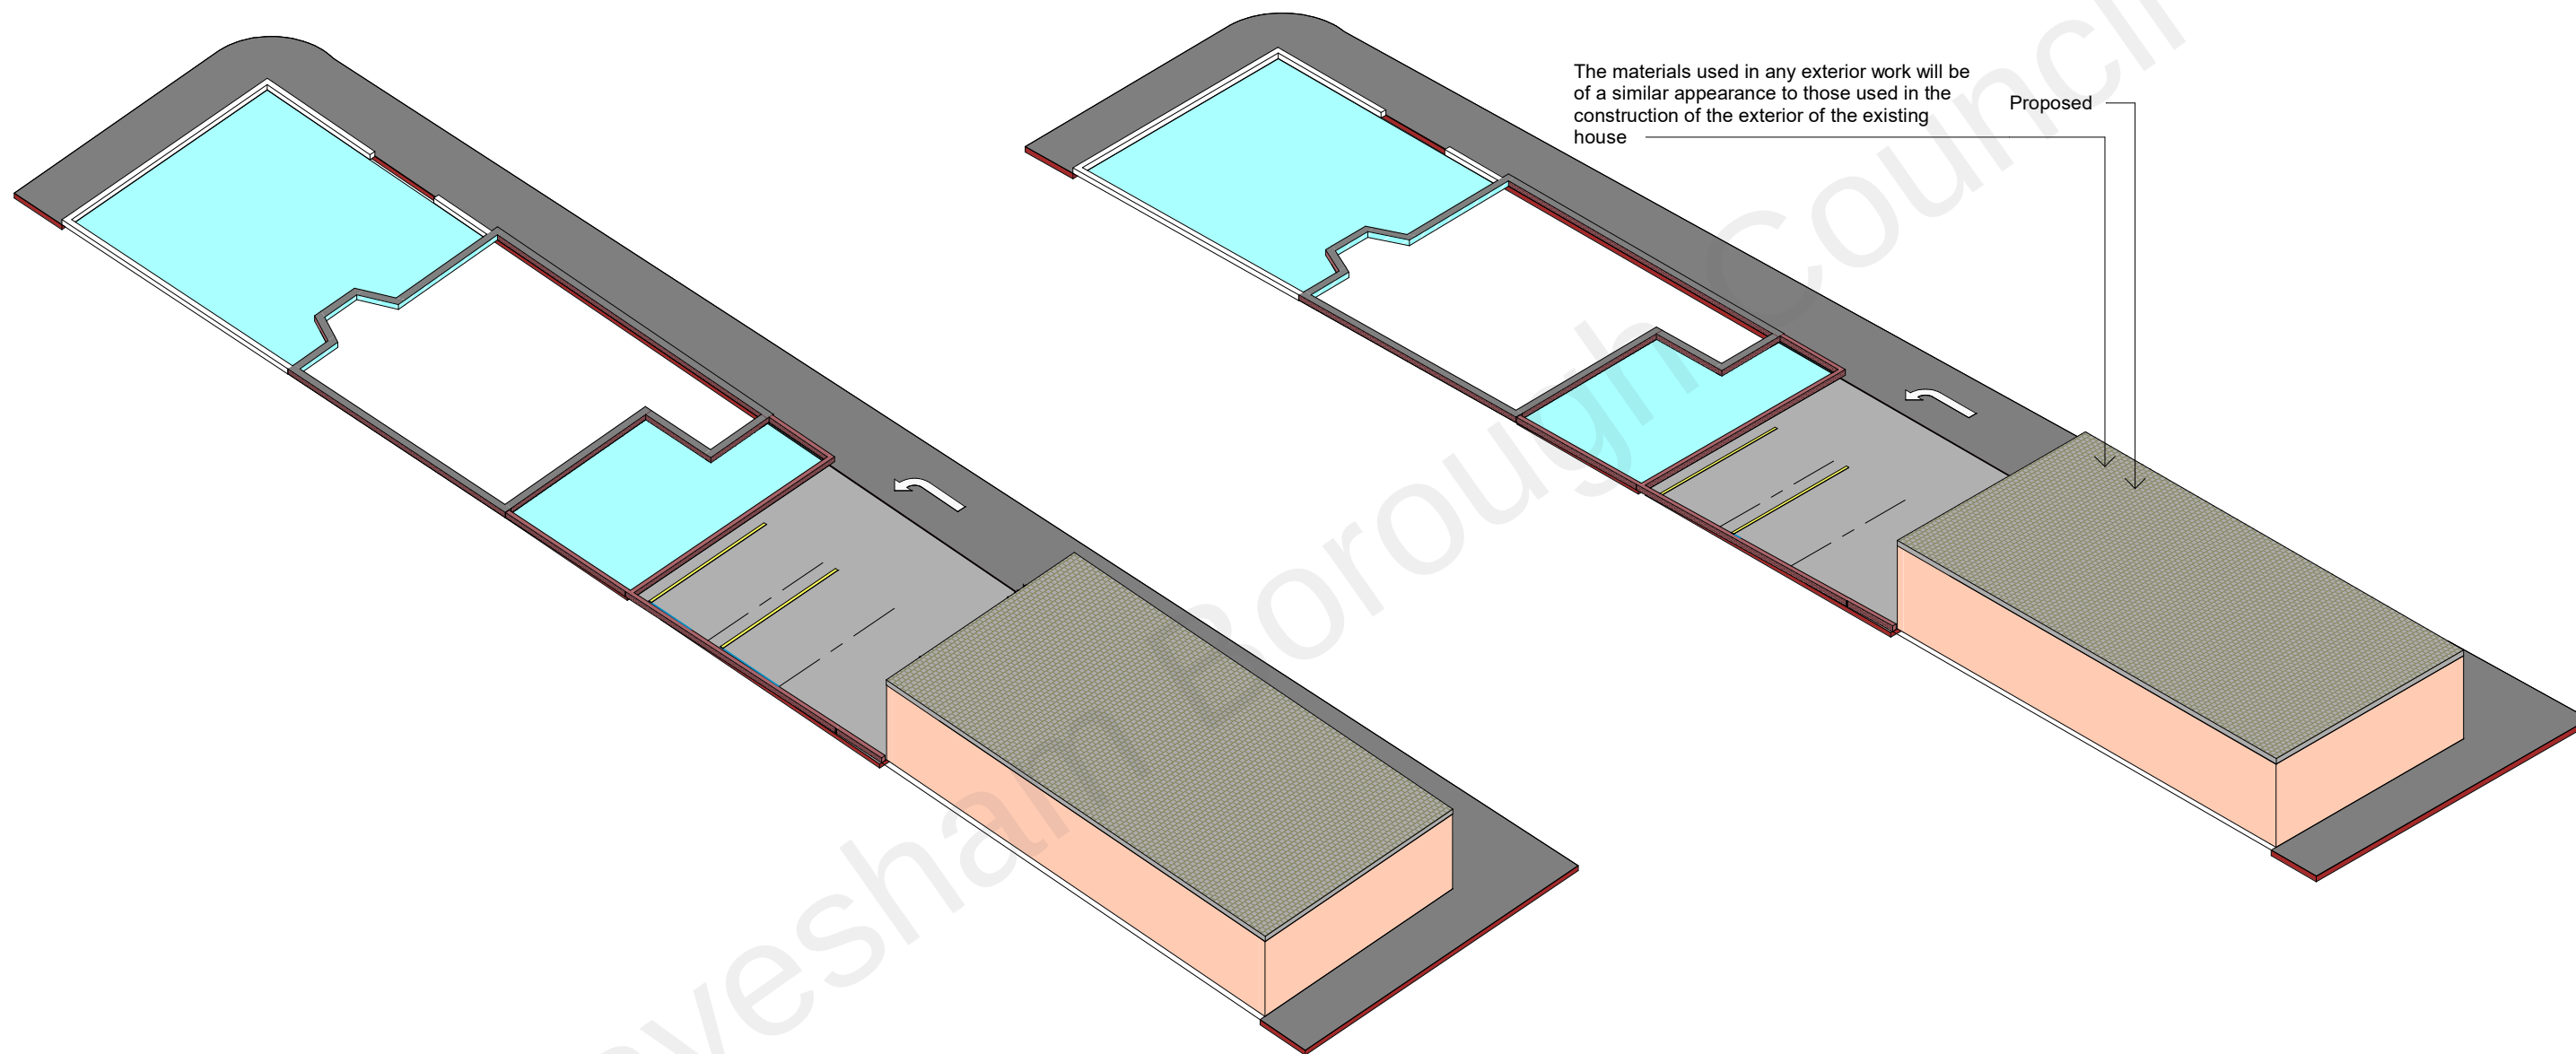

2 Rear 3D-Existing

1 Rear 3D-Proposed

1:200
4m 0 4m 8m 12m 16m 20m
Scale bar 1:200 @ A3



MM PLANNING & DRAWING
892 LONDON ROAD, CR7 7PB
EMAIL INFO@MMPLANNING.CO.UK
CONTACT 02086840333

Scale
1:200 @ A3

Project
18 Overcliffe DA11 0EH

Client
0

Drawing: Rear 3D Existing & Proposed

Number: 2022/06/19

Date: June 2022