



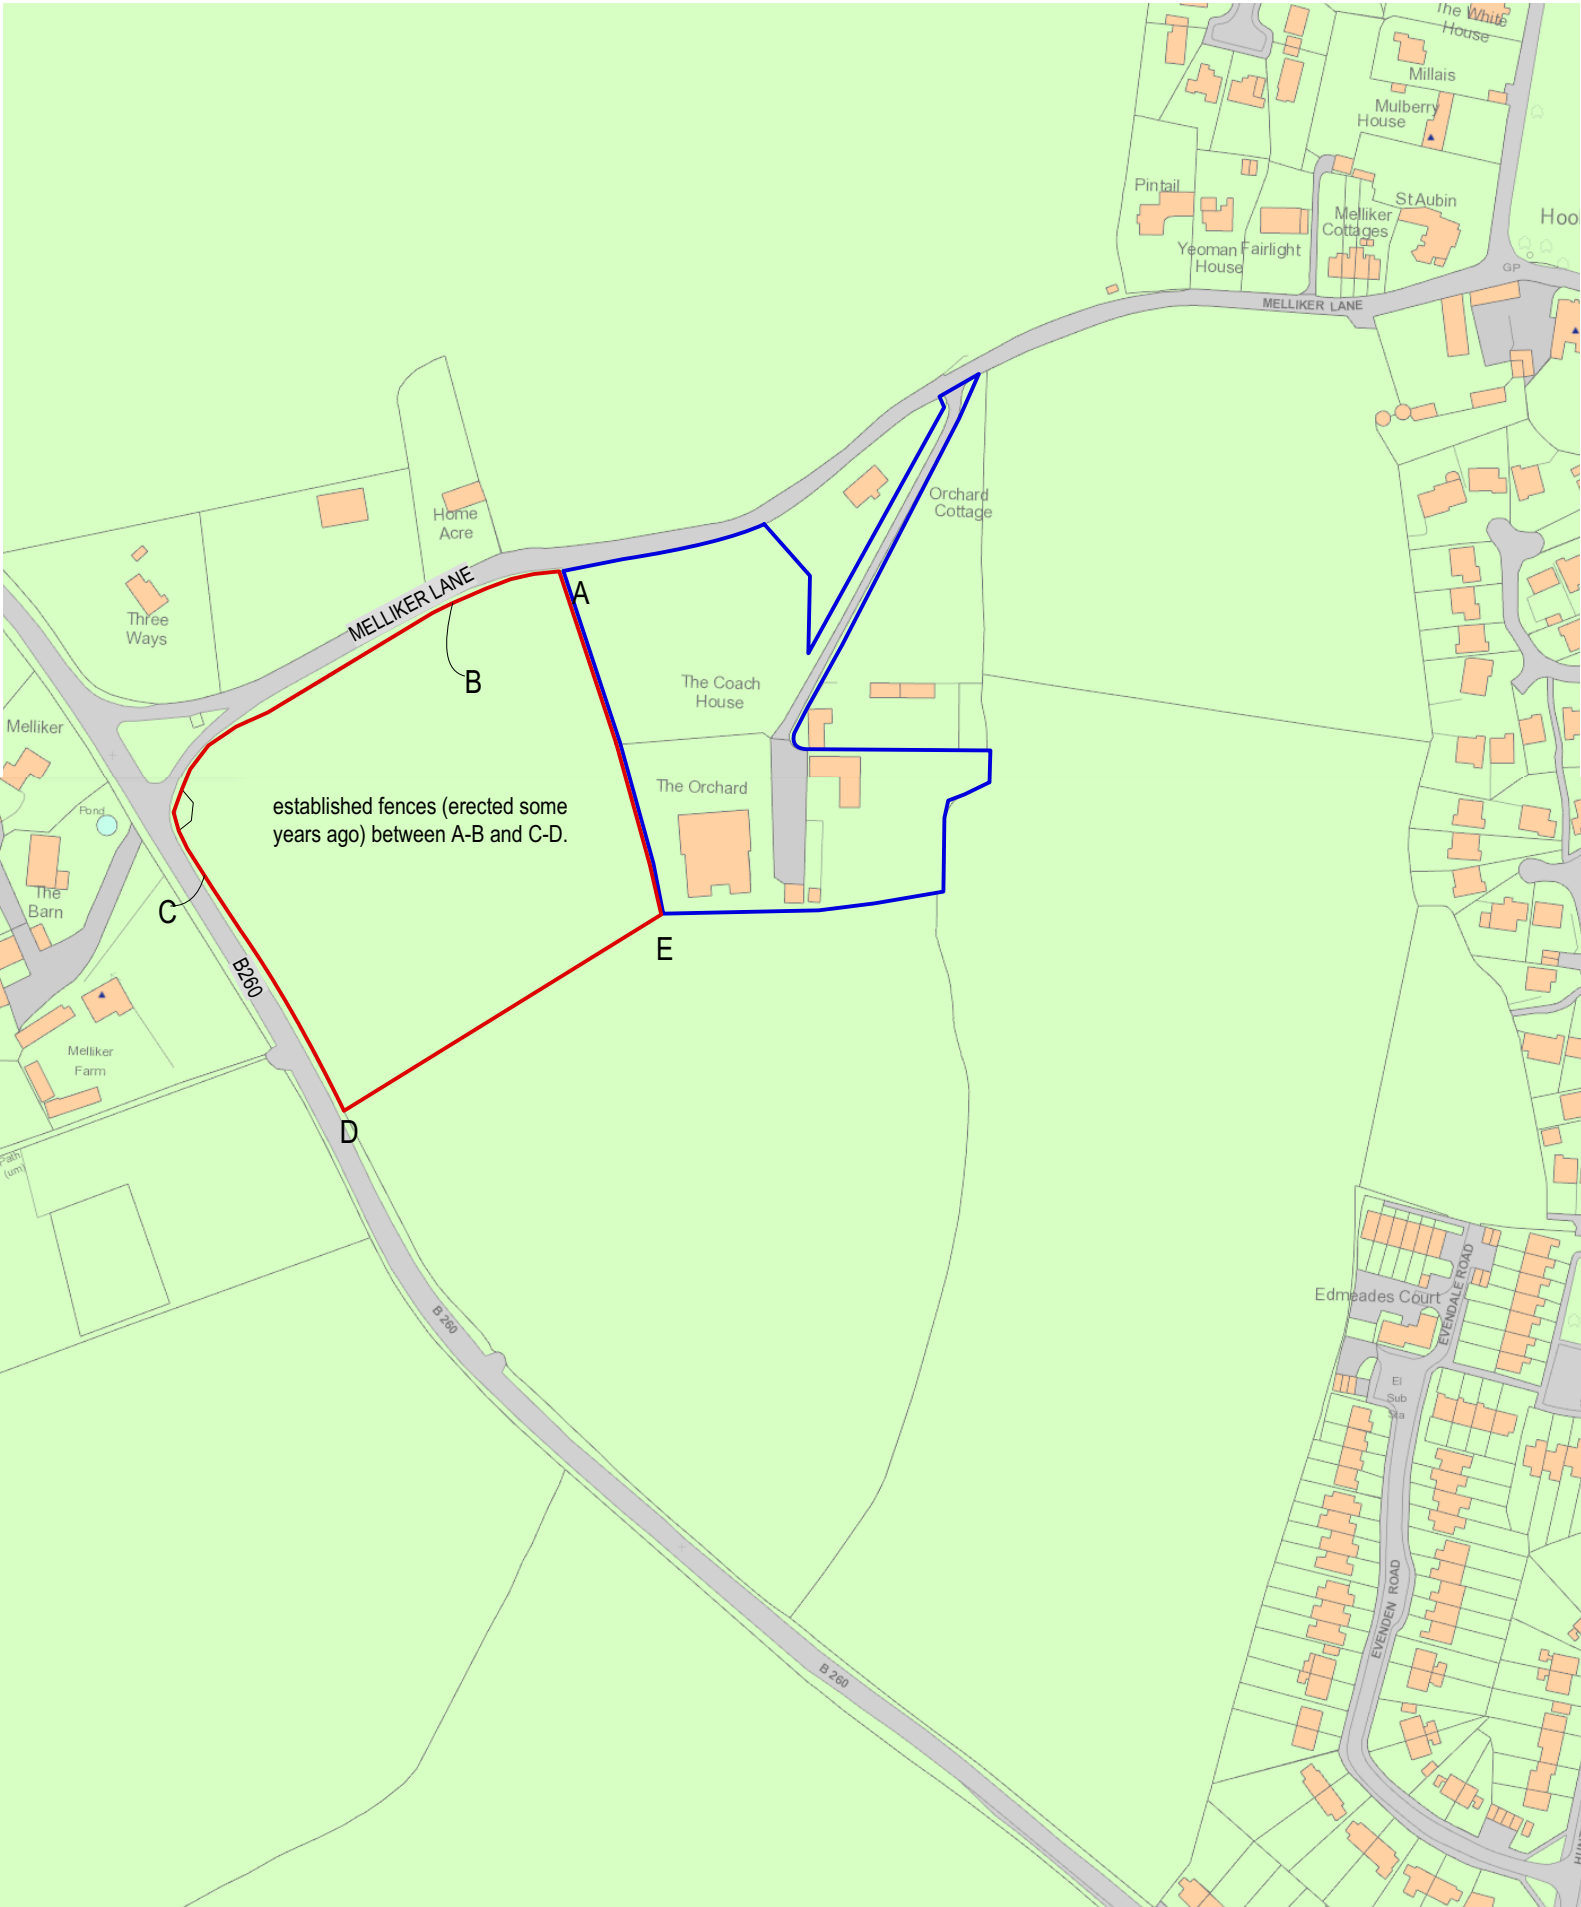

site area = 1.71 hectares

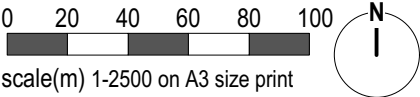

A- site area & note added. GB/22/07/22
B- site area alt. GB/20/06/23
C- site area alt. GB/26/06/23
D-site area alt. GB/12/07/23

CLIENT;		Mr & Mrs Singleton	
PROJECT;		The Orchard, Melliker Lane, Meopham	
TITLE;		location plan	
SCALE;		1-2500	DATE; July. 2022
DRAWING NUMBER		22-17-01	
		rev.- D	
DRAWN;		GB	

