




Existing Block Plan 1:1250



Proposed Block Plan 1:1250

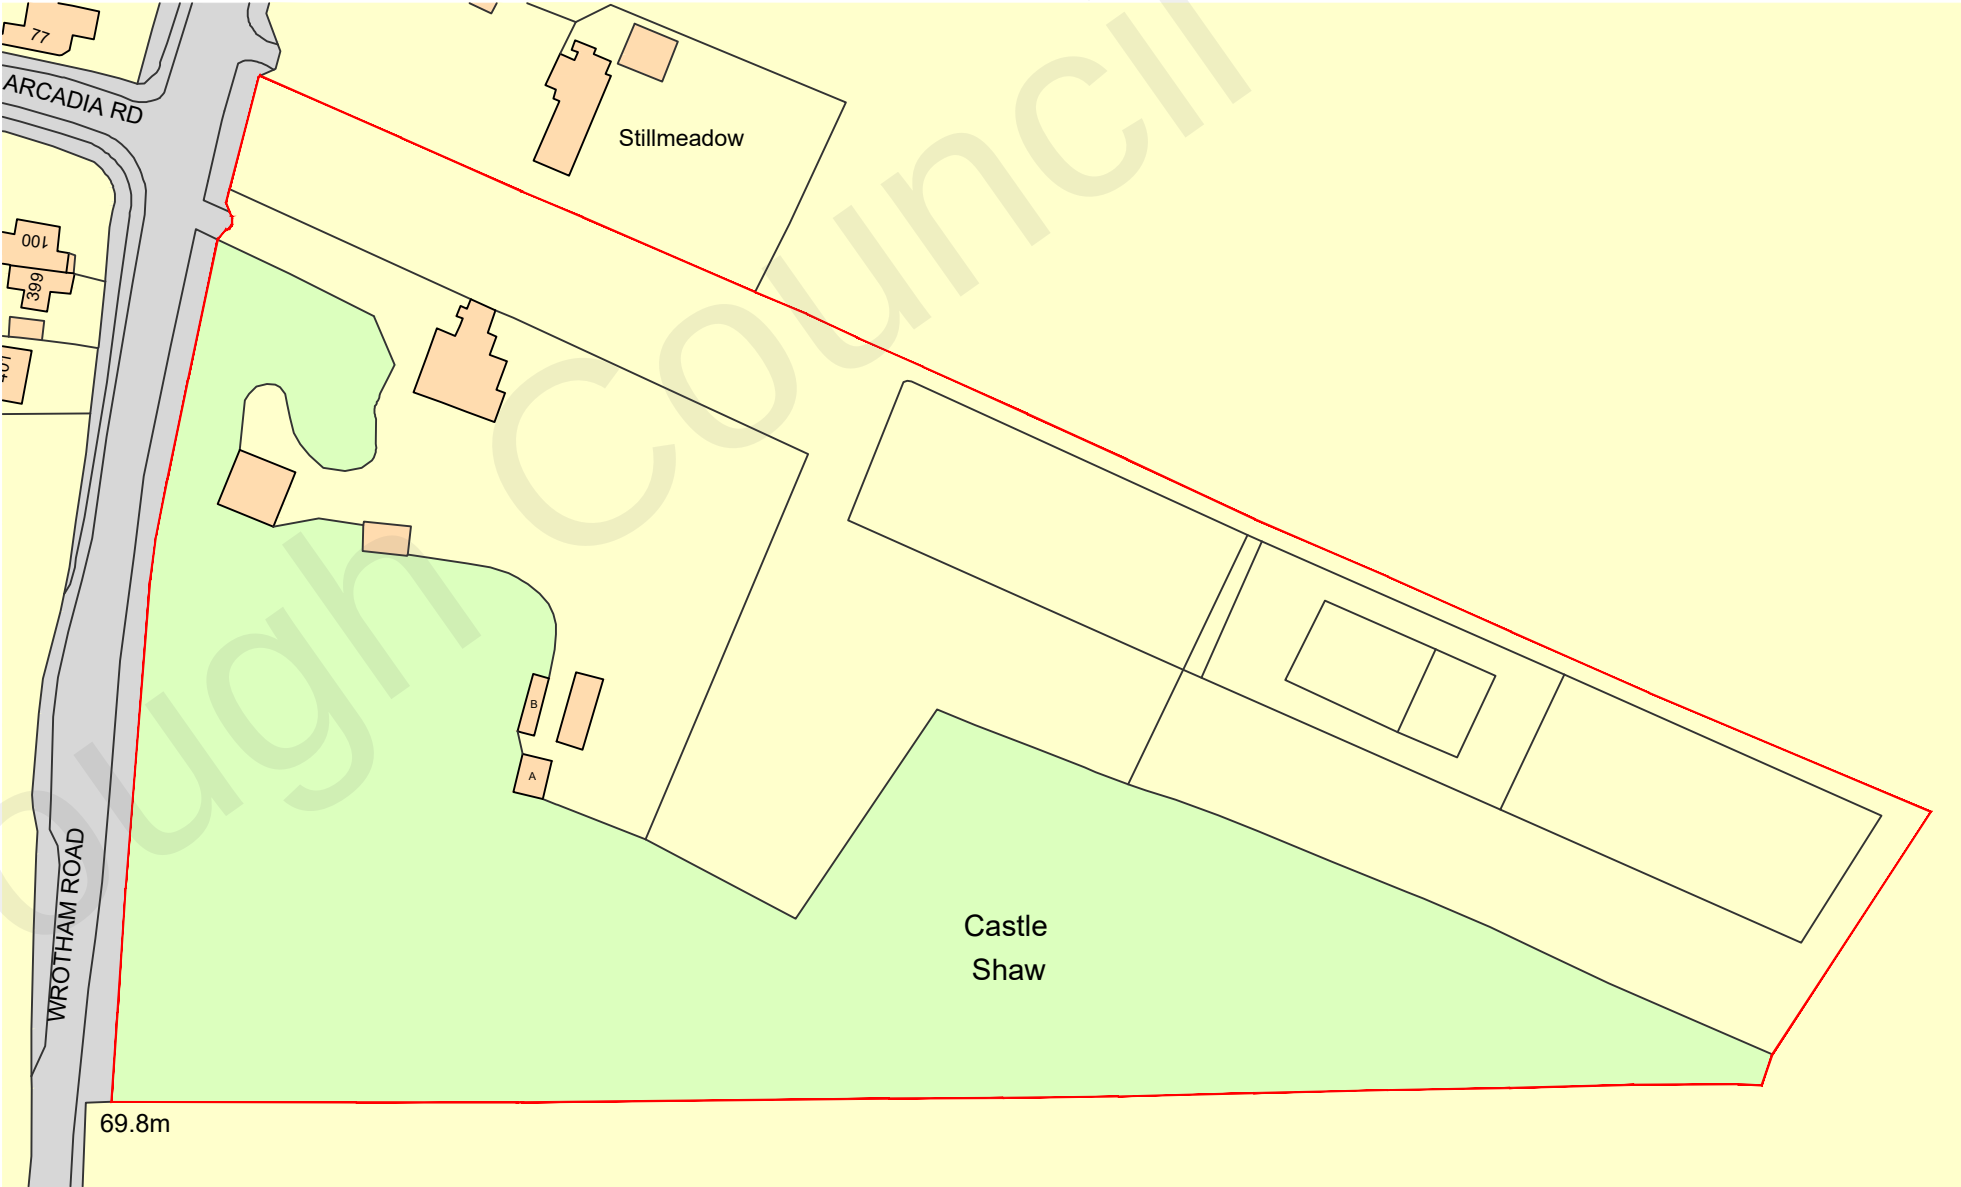

Site Location Plan 1:1250

Notes:

- Do not scale from this drawing.
- All dimensions to be verified on site and is in mm.
- Builder to verify all dimensions, heights and levels prior to commencement of work.
- All documents shall be checked to ensure that they are compatible by the contractor before construction commences. In the event of apparent ambiguity or contradiction the engineer and/or architect shall be notified immediately.
- The contractor in preparing his estimate shall visit the site and acquaint himself with the problems involved.
- The contractor shall issue all statutory notices to the local Authority during progress and completion of works.



A	—	—	—	—	—
REV:	DESCRIPTION:	BY:	DATE:		

STATUS:

PLANNING

**BARRON
EDWARDS
STERLING**

Whitehall Place
47 The Terrace,
Gravesend, Kent
DA12 2DL
01474 247 787
info@barronedwards.co.uk
www.barronedwards.co.uk

SITE:	Castle Shaw, Wrotham Road Istead Rise Kent DA13 9EG
TITLE:	Location Plan Existing Block Plan Proposed Block Plan

SCALE AT A2:	DATE:	DRAWN:
1:1250, 1:200	12.08.22	SA
PROJECT NO:	DRAWING NO:	REVISION:
220501	001	B

Scale 1:200



Scale 1:1250

