
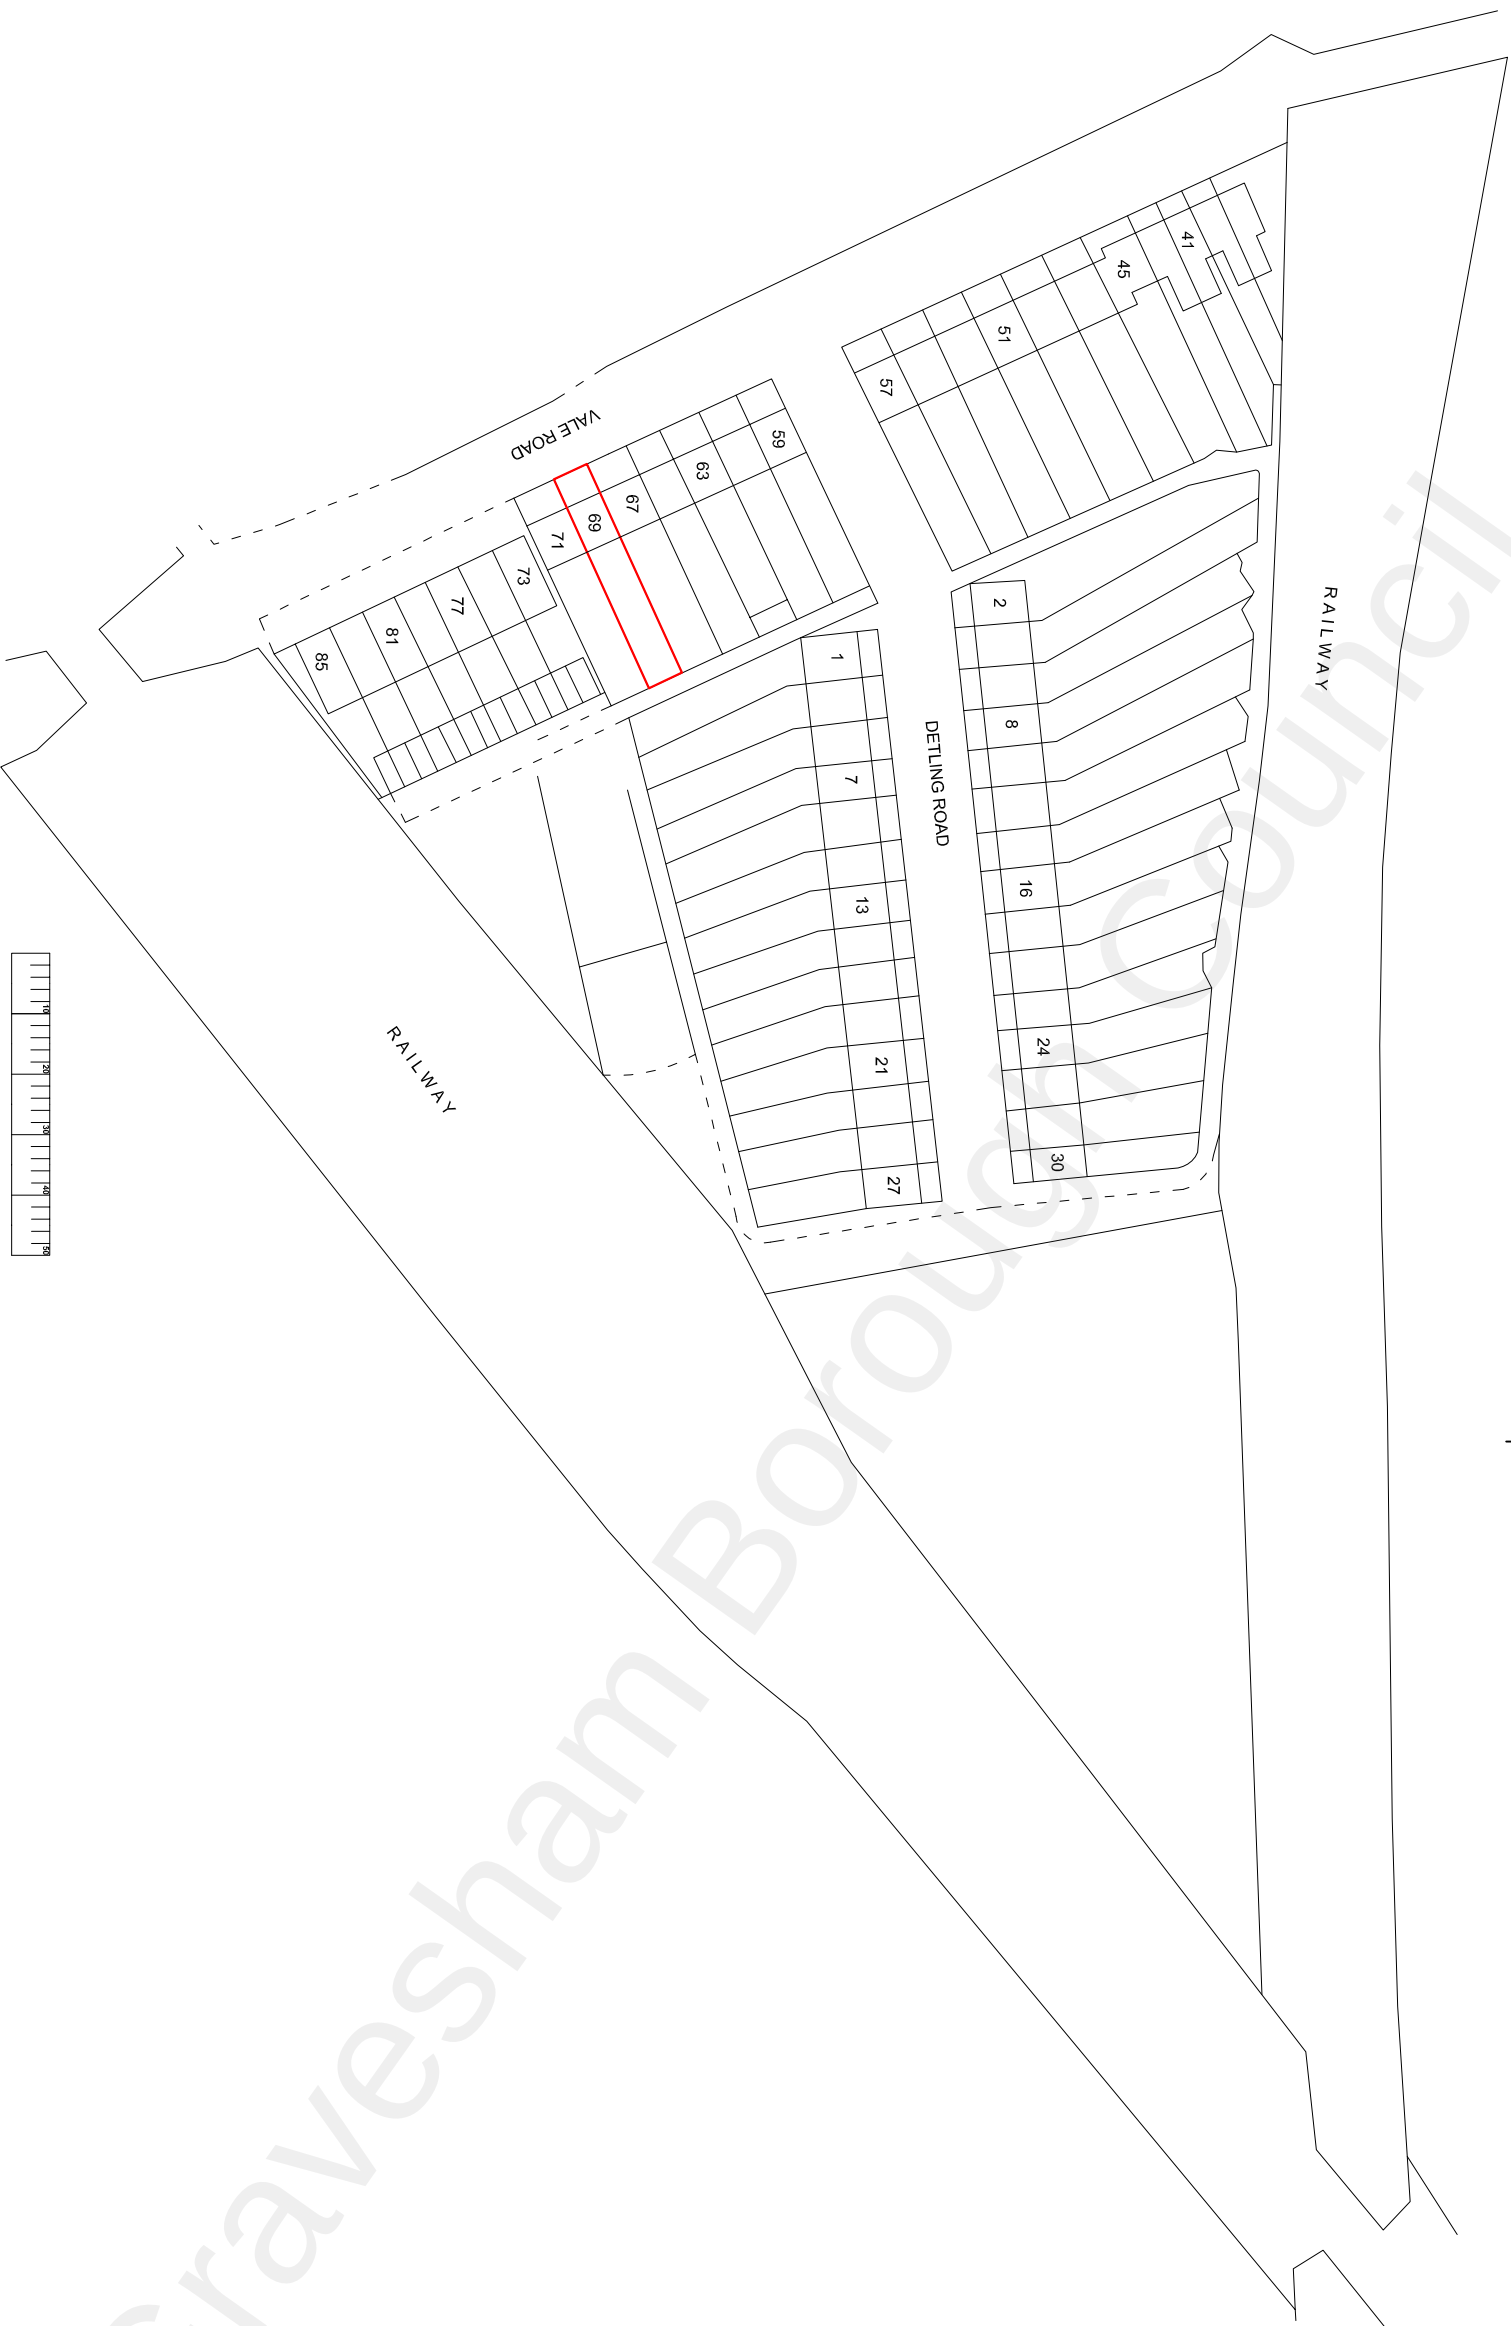




Notes

- 1. ALL DIMENSIONS ARE IN MILLIMETRES AND LEVELS IN METRES.
- 2. THIS DRAWING TO BE READ IN CONJUNCTION WITH RELEVANT ARCHITECT'S AND ENGINEER'S DRAWINGS AND SPECIFICATIONS.

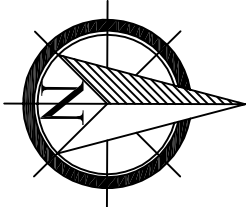

Notes

- 1. ALL DIMENSIONS ARE IN MILLIMETRES AND LEVELS IN METRES.
- 2. THIS DRAWING TO BE READ IN CONJUNCTION WITH RELEVANT ARCHITECT'S AND ENGINEER'S DRAWINGS AND SPECIFICATIONS.

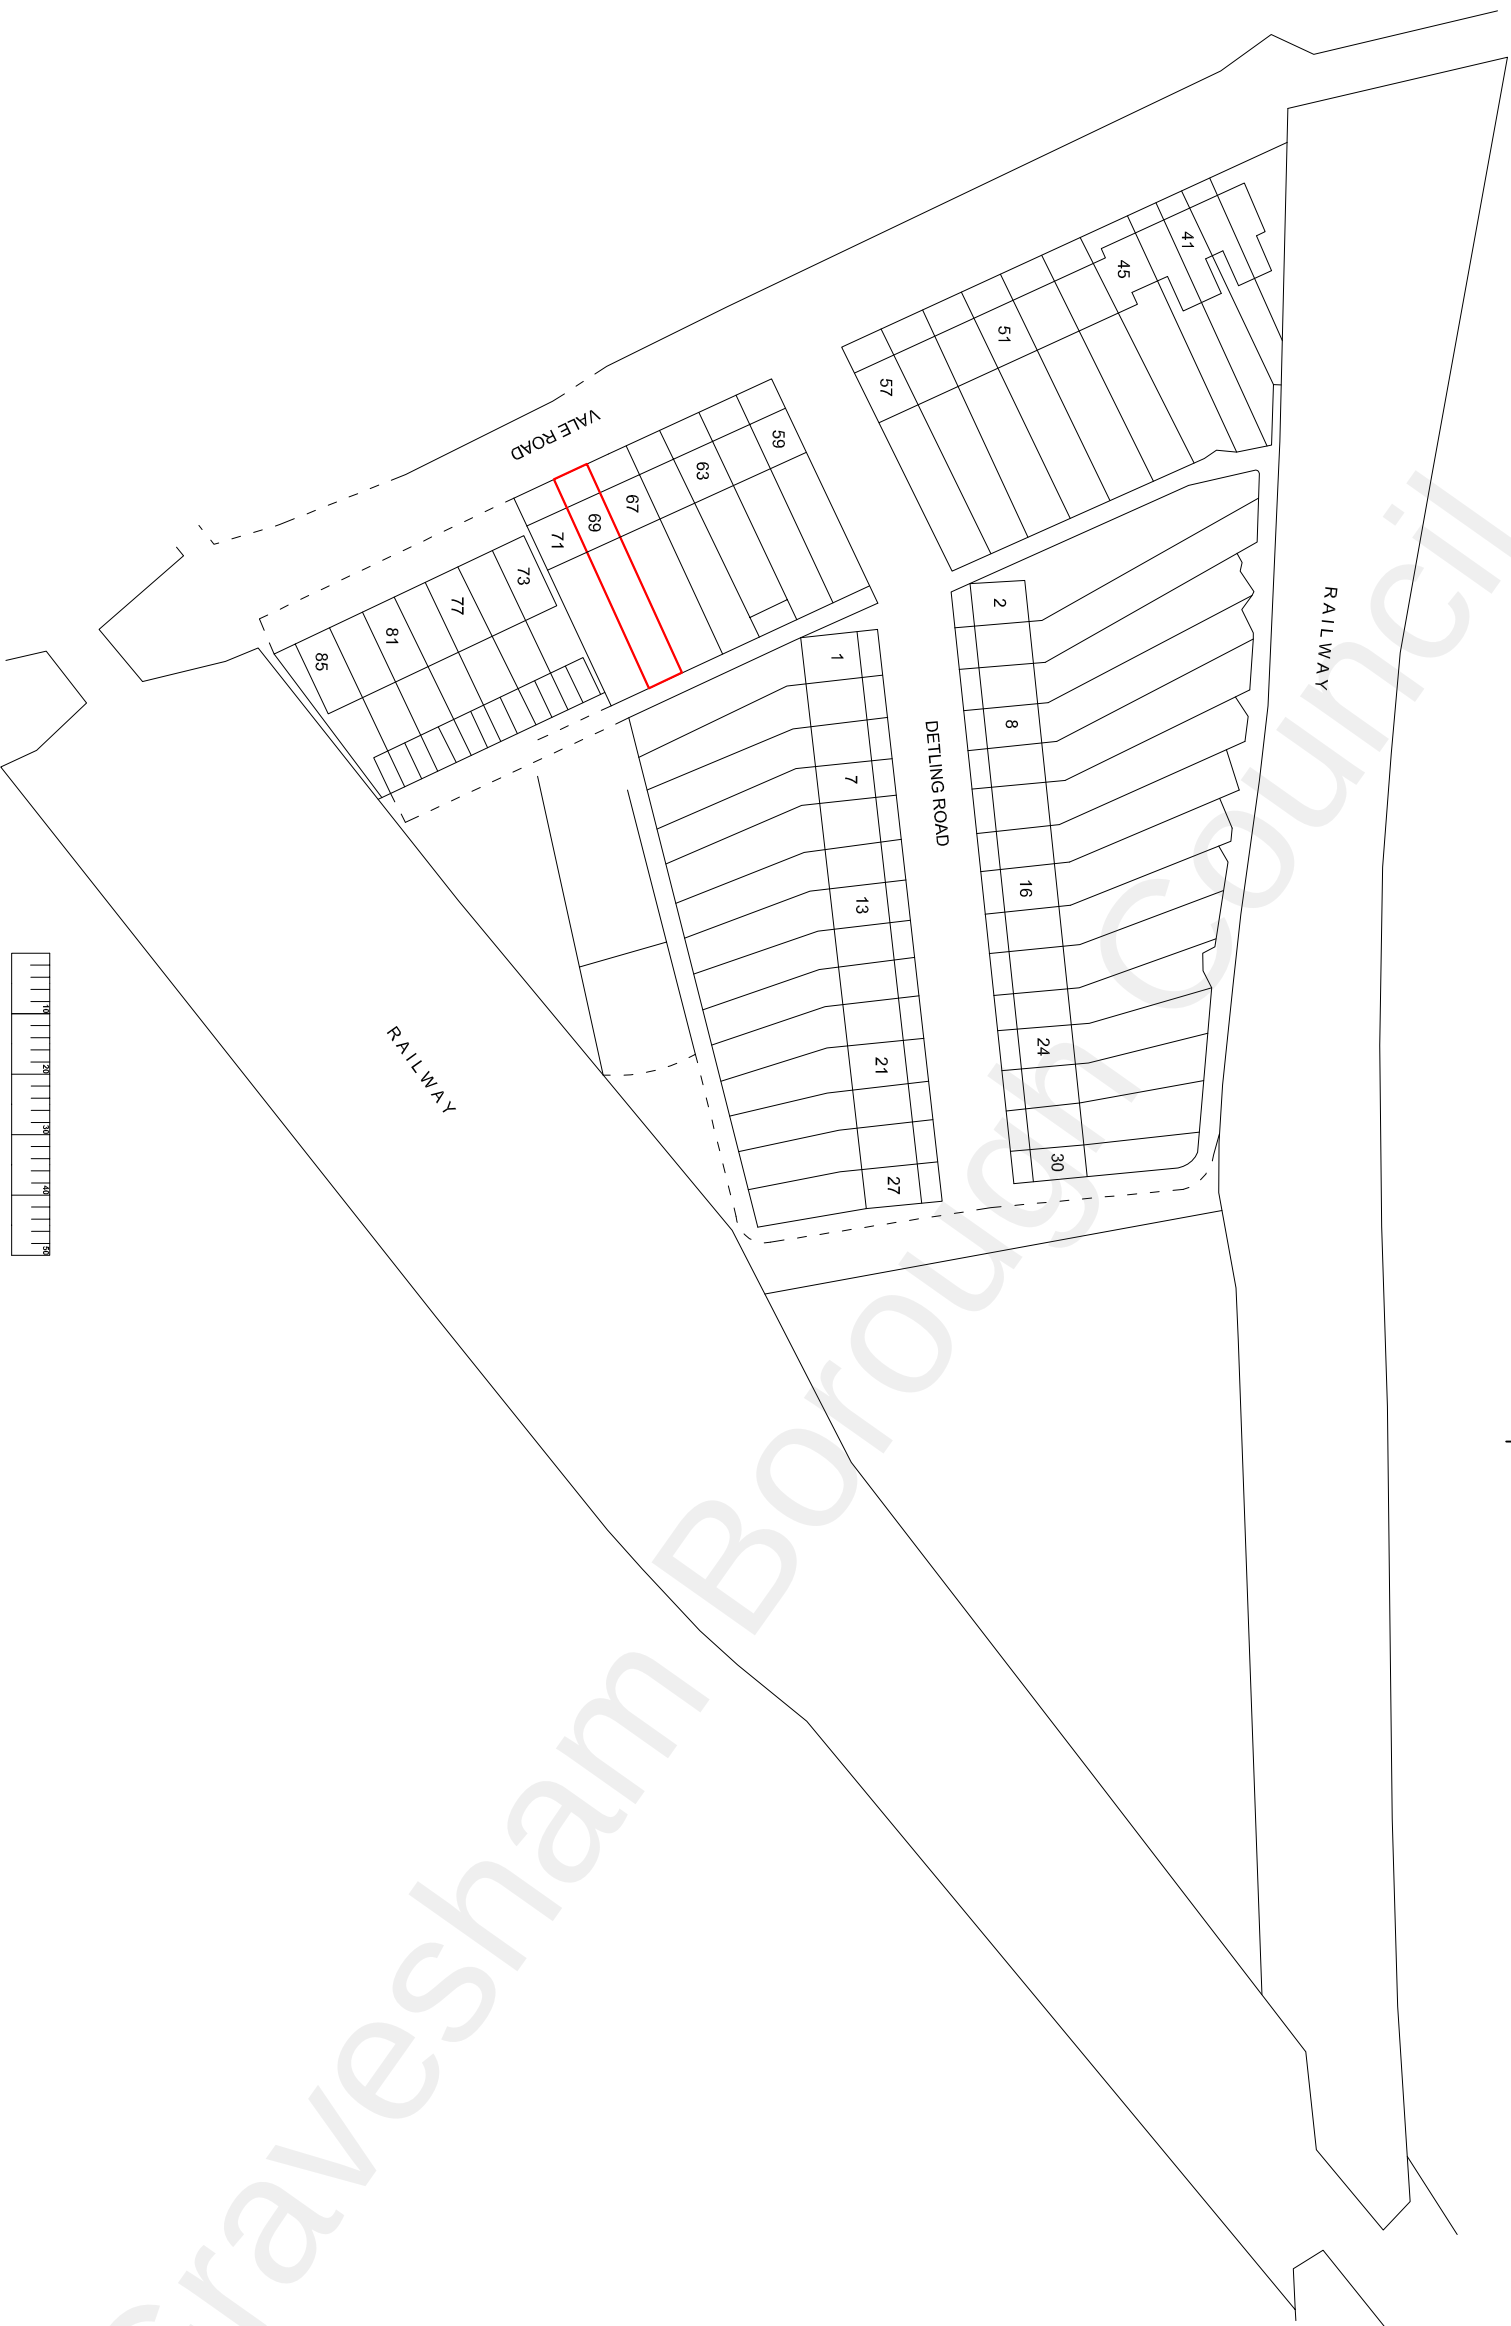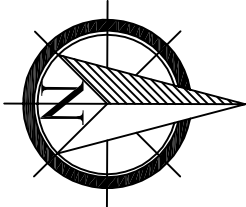

P1	17.02.2023	ST		
Rev.	Date	By	Details of Revision	

Client: MR A SINGH

Project: SINGLE STOREY REAR EXTENSION

Address: 69 VALE RD, GRAVESEND, DA11 8DD

Title: SITE LOCATION MAP

DESIGN TEAM

8 FARM VALE, BEXLEY, DA5 1NJ

ARCHITECTURAL/CIVIL & STRUCTURAL ENGINEERS



Design Team

Status: PRIOR NOTIFICATION

Drawn by	A3@Scales 1:1250		
Date	Eng.	Chk.	App'd.
FEB 2023			
File Ref.			

Drawing No.	Sheet No.
06/DT/02/2023	6