


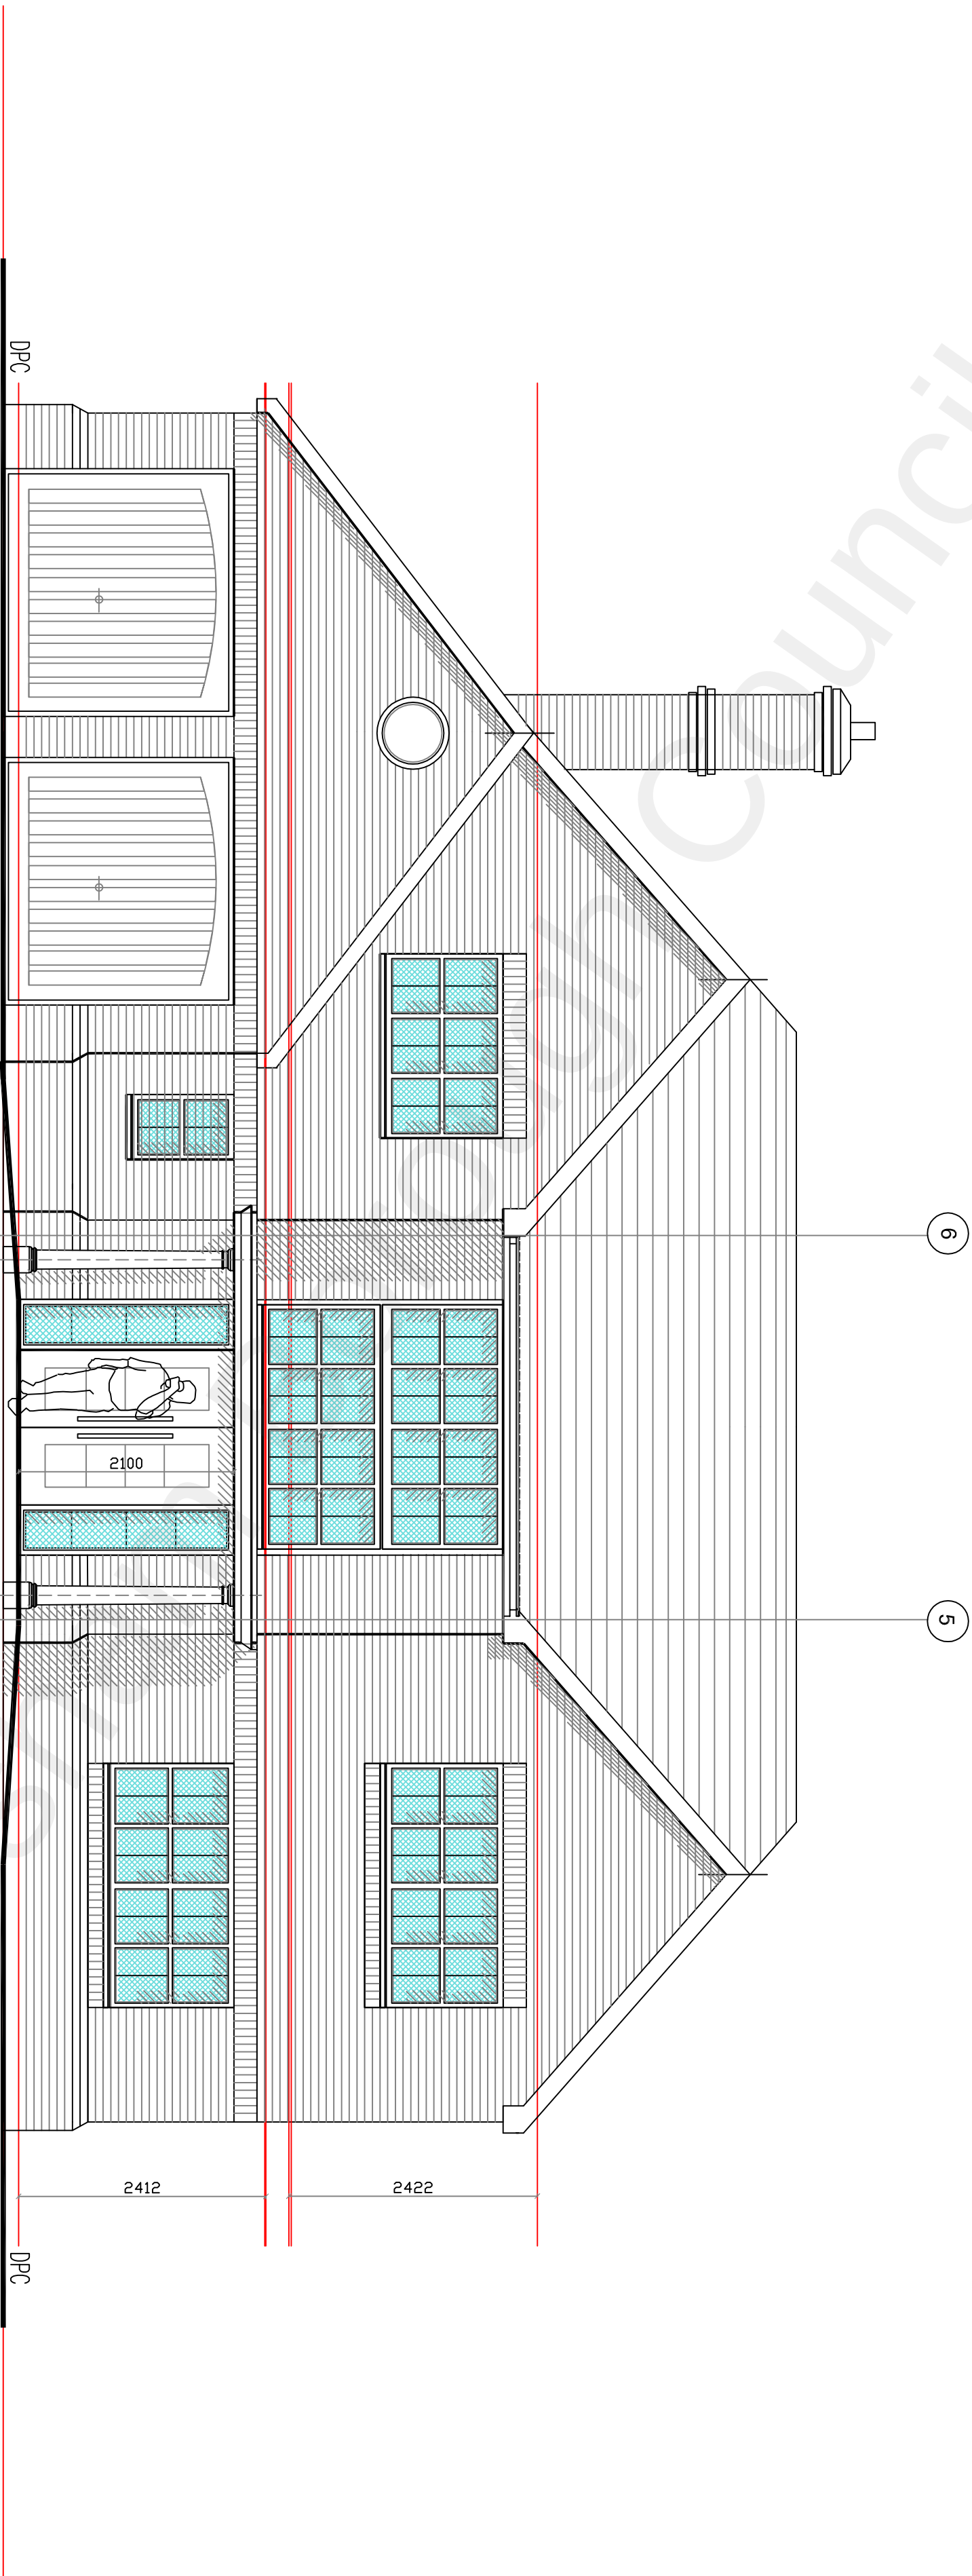

Proposed Front Elevation

