


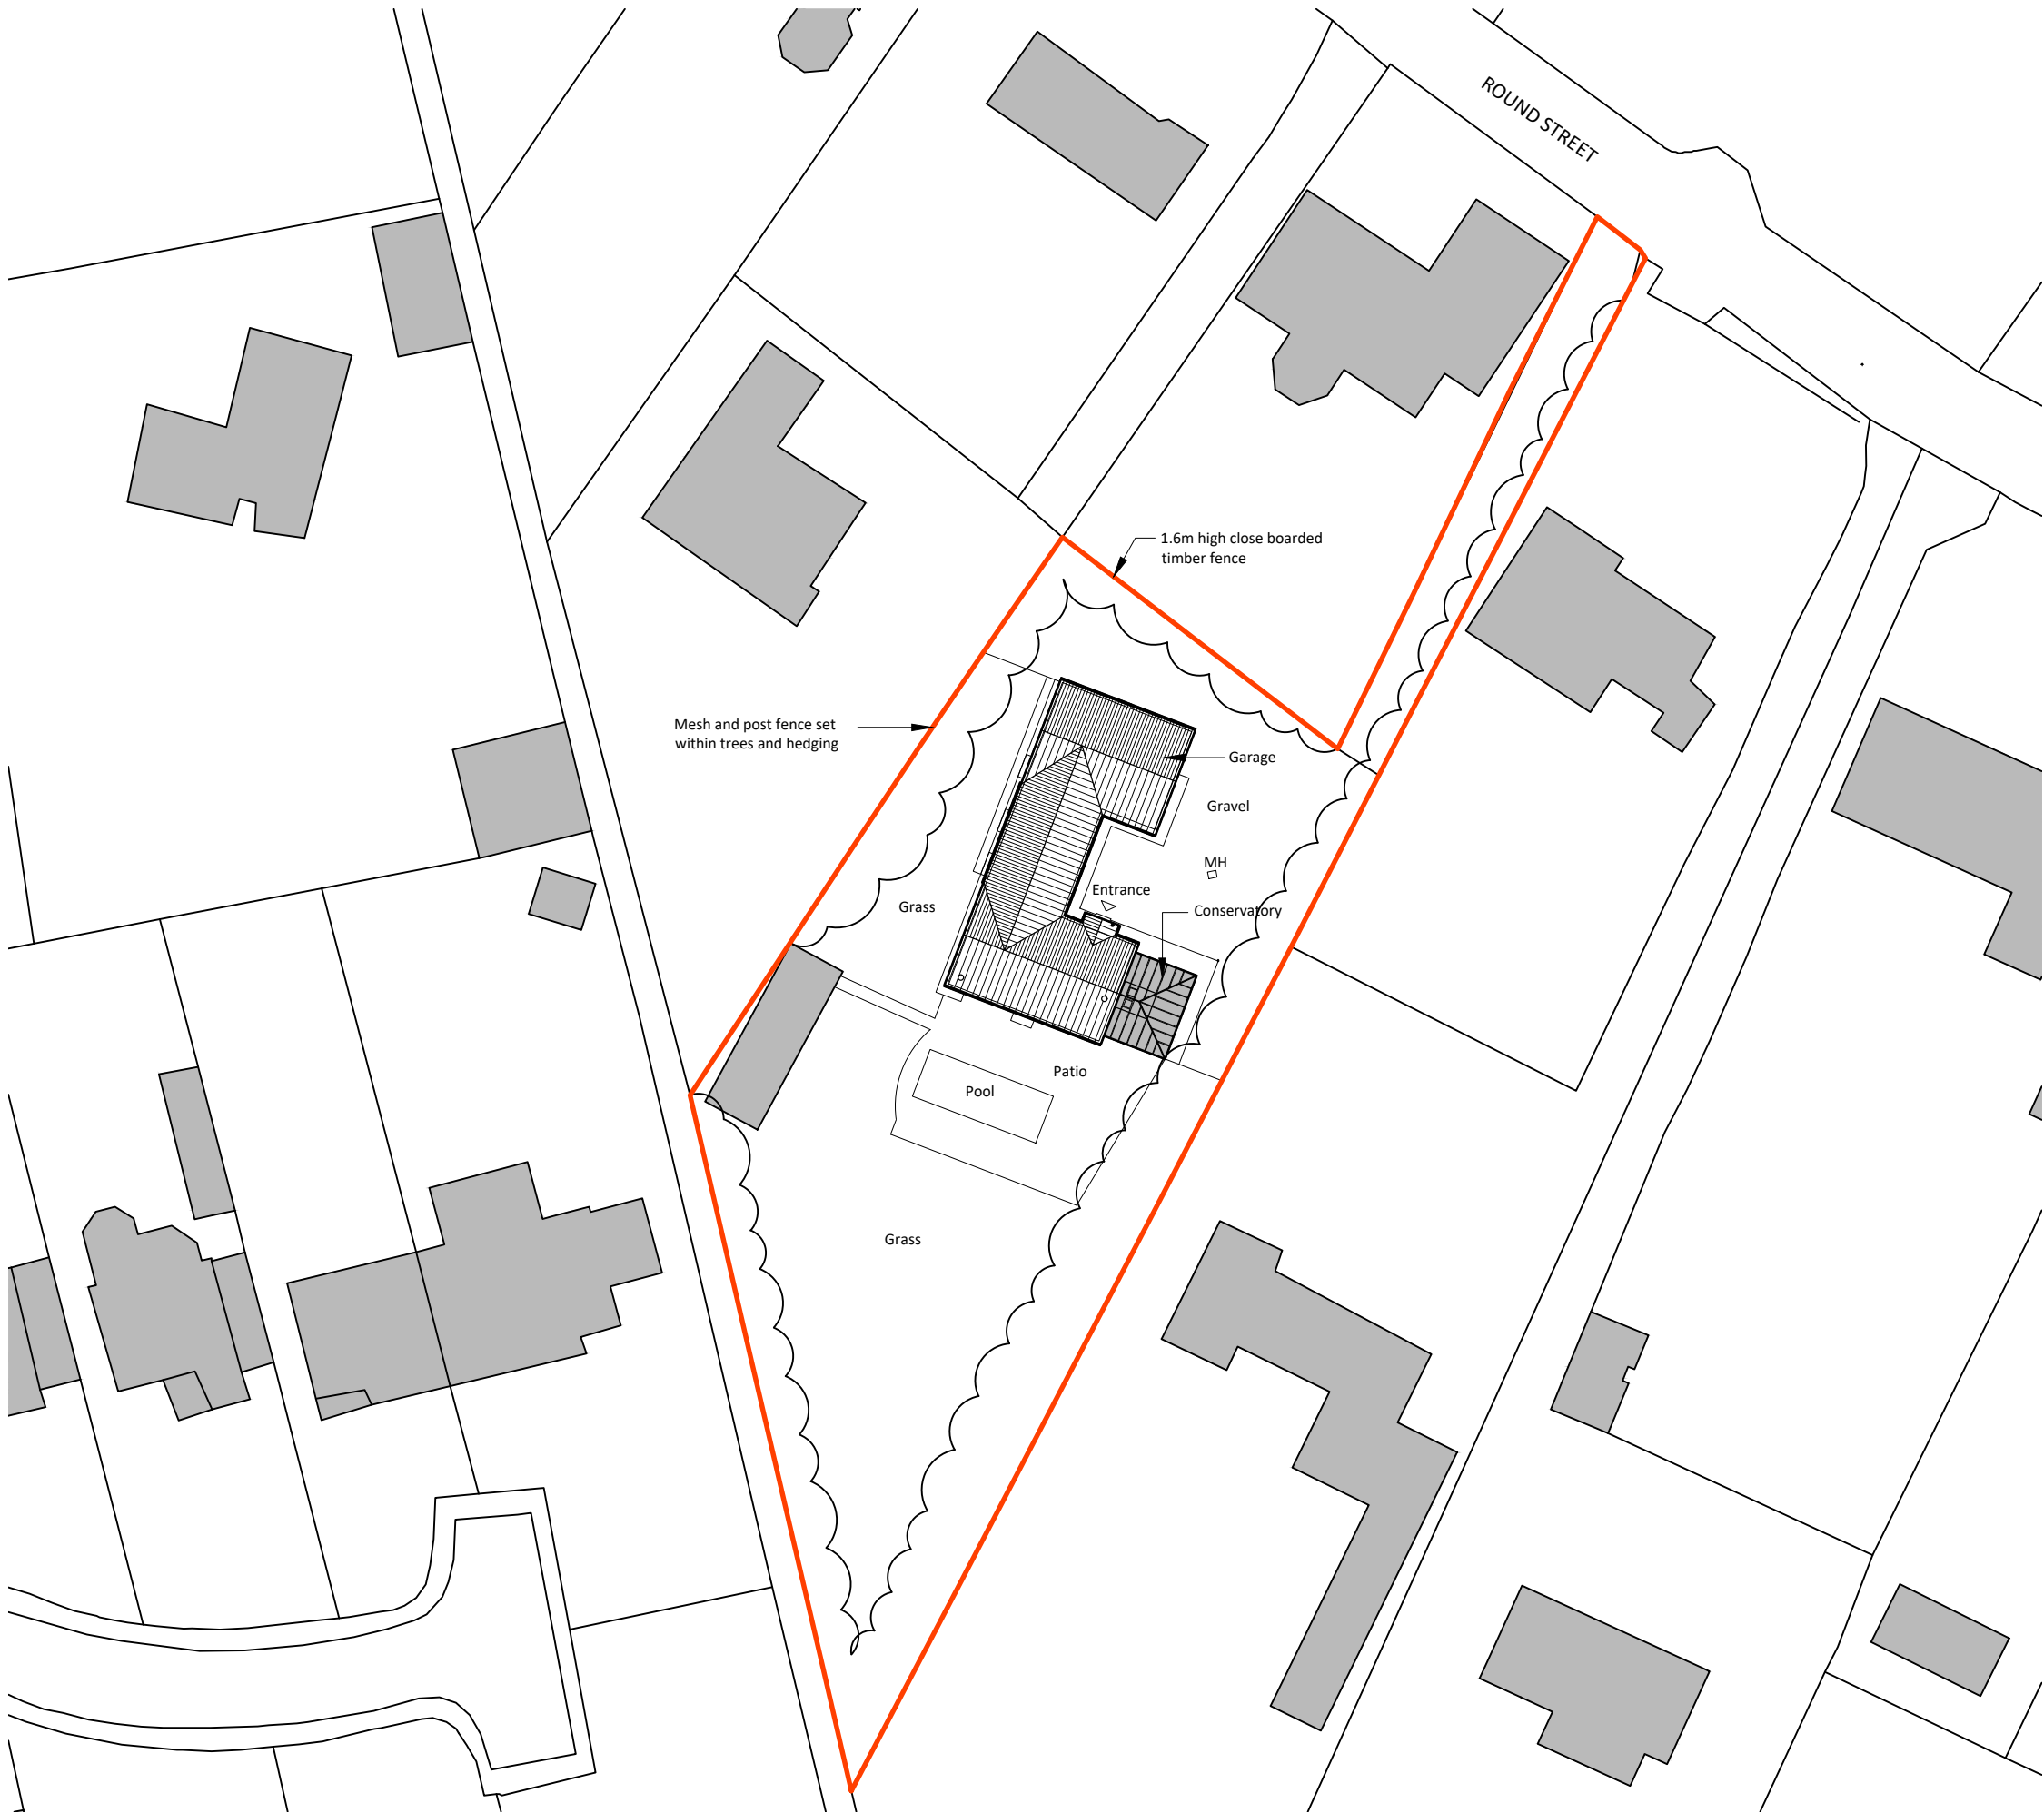

Existing Block Plan
1:500



2 The Parade, Ash Road, Hartley
Longfield, Kent DA3 8BG
Tel: 01474 703705
www: gsplanning.uk
Email: office@gsplanning.uk

Project Title Halfacre, Round Street, Kent, Sole Street DA13 9BA		Job No 4112
Drawing Title Existing Block Plan	Drawing No 02	Revision -
Date 29.04.2024	Drawn by DA	Checked by ON

Scale 1:500@ A3	Note
--------------------	------

