


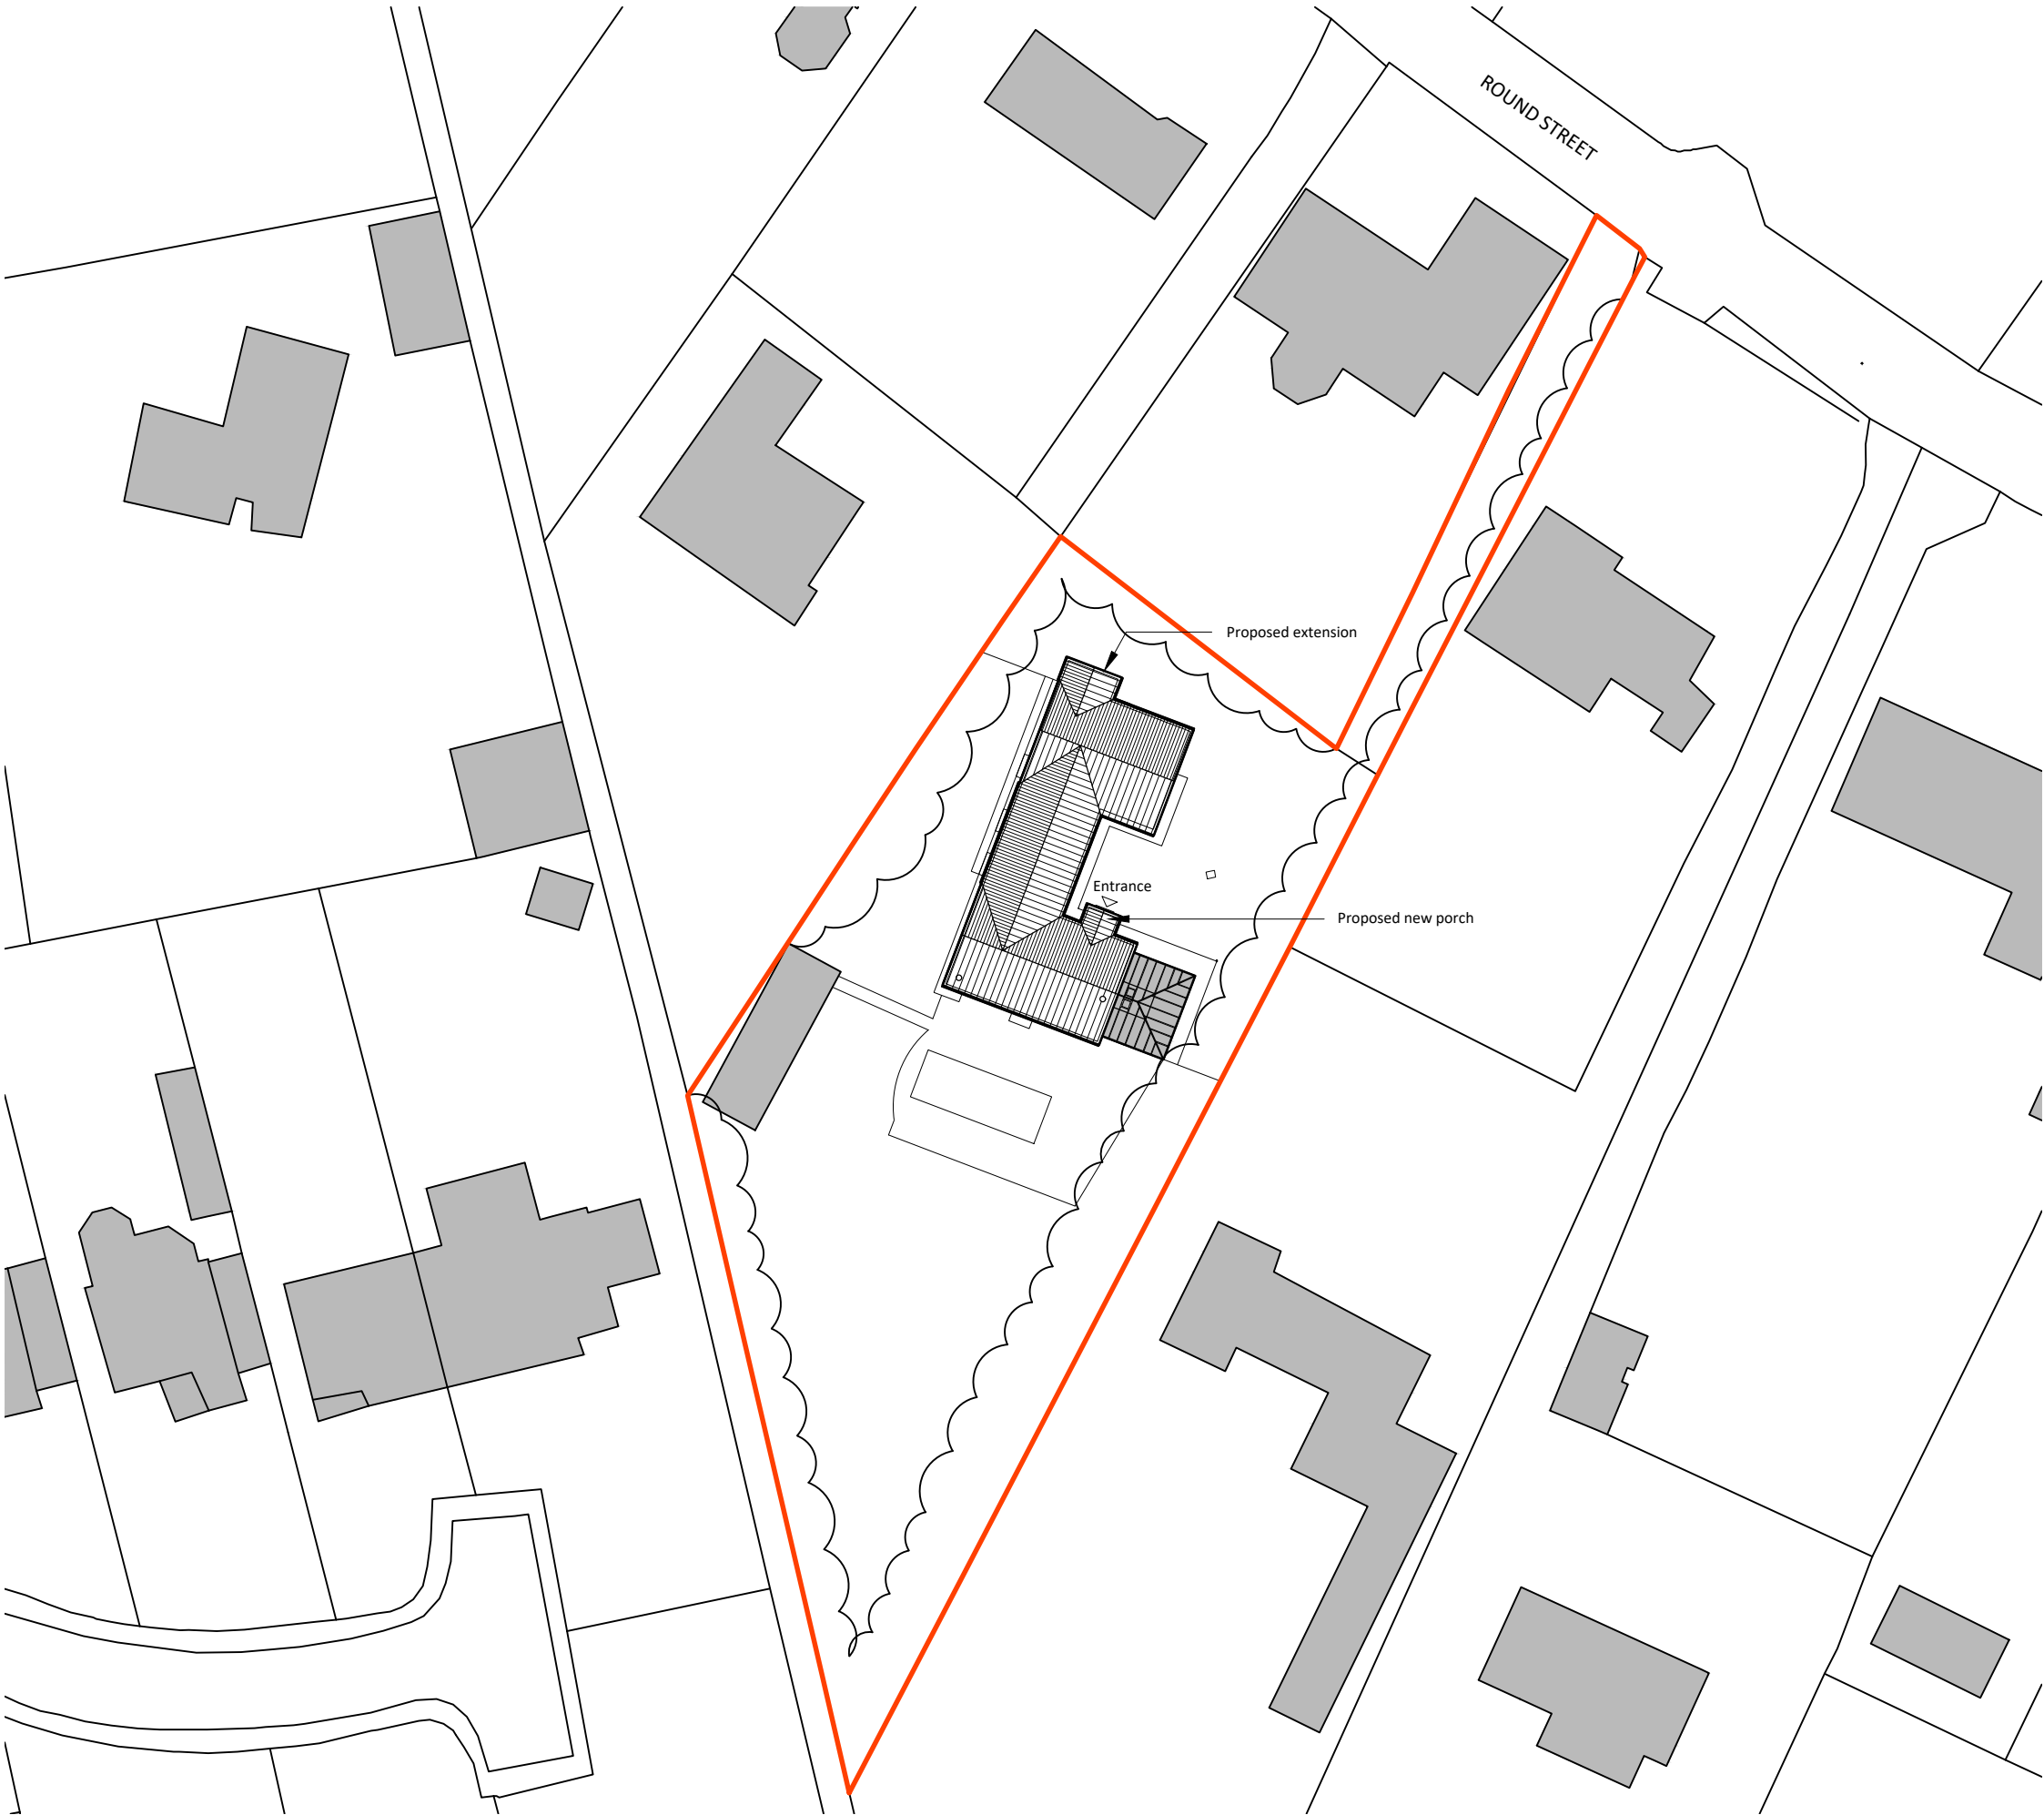

Proposed Block Plan
1:500



2 The Parade, Ash Road, Hartley
Longfield, Kent DA3 8BG
Tel: 01474 703705
www: gsplanning.uk
Email: office@gsplanning.uk

Project Title Halfacre, Round Street, Kent, Sole Street DA13 9BA		Job No 4112
Drawing Title Proposed Block Plan	Drawing No 06	Revision -
Date 09.05.2024	Drawn by DA	Checked by ON

Scale
1:500@ A3

Note

