


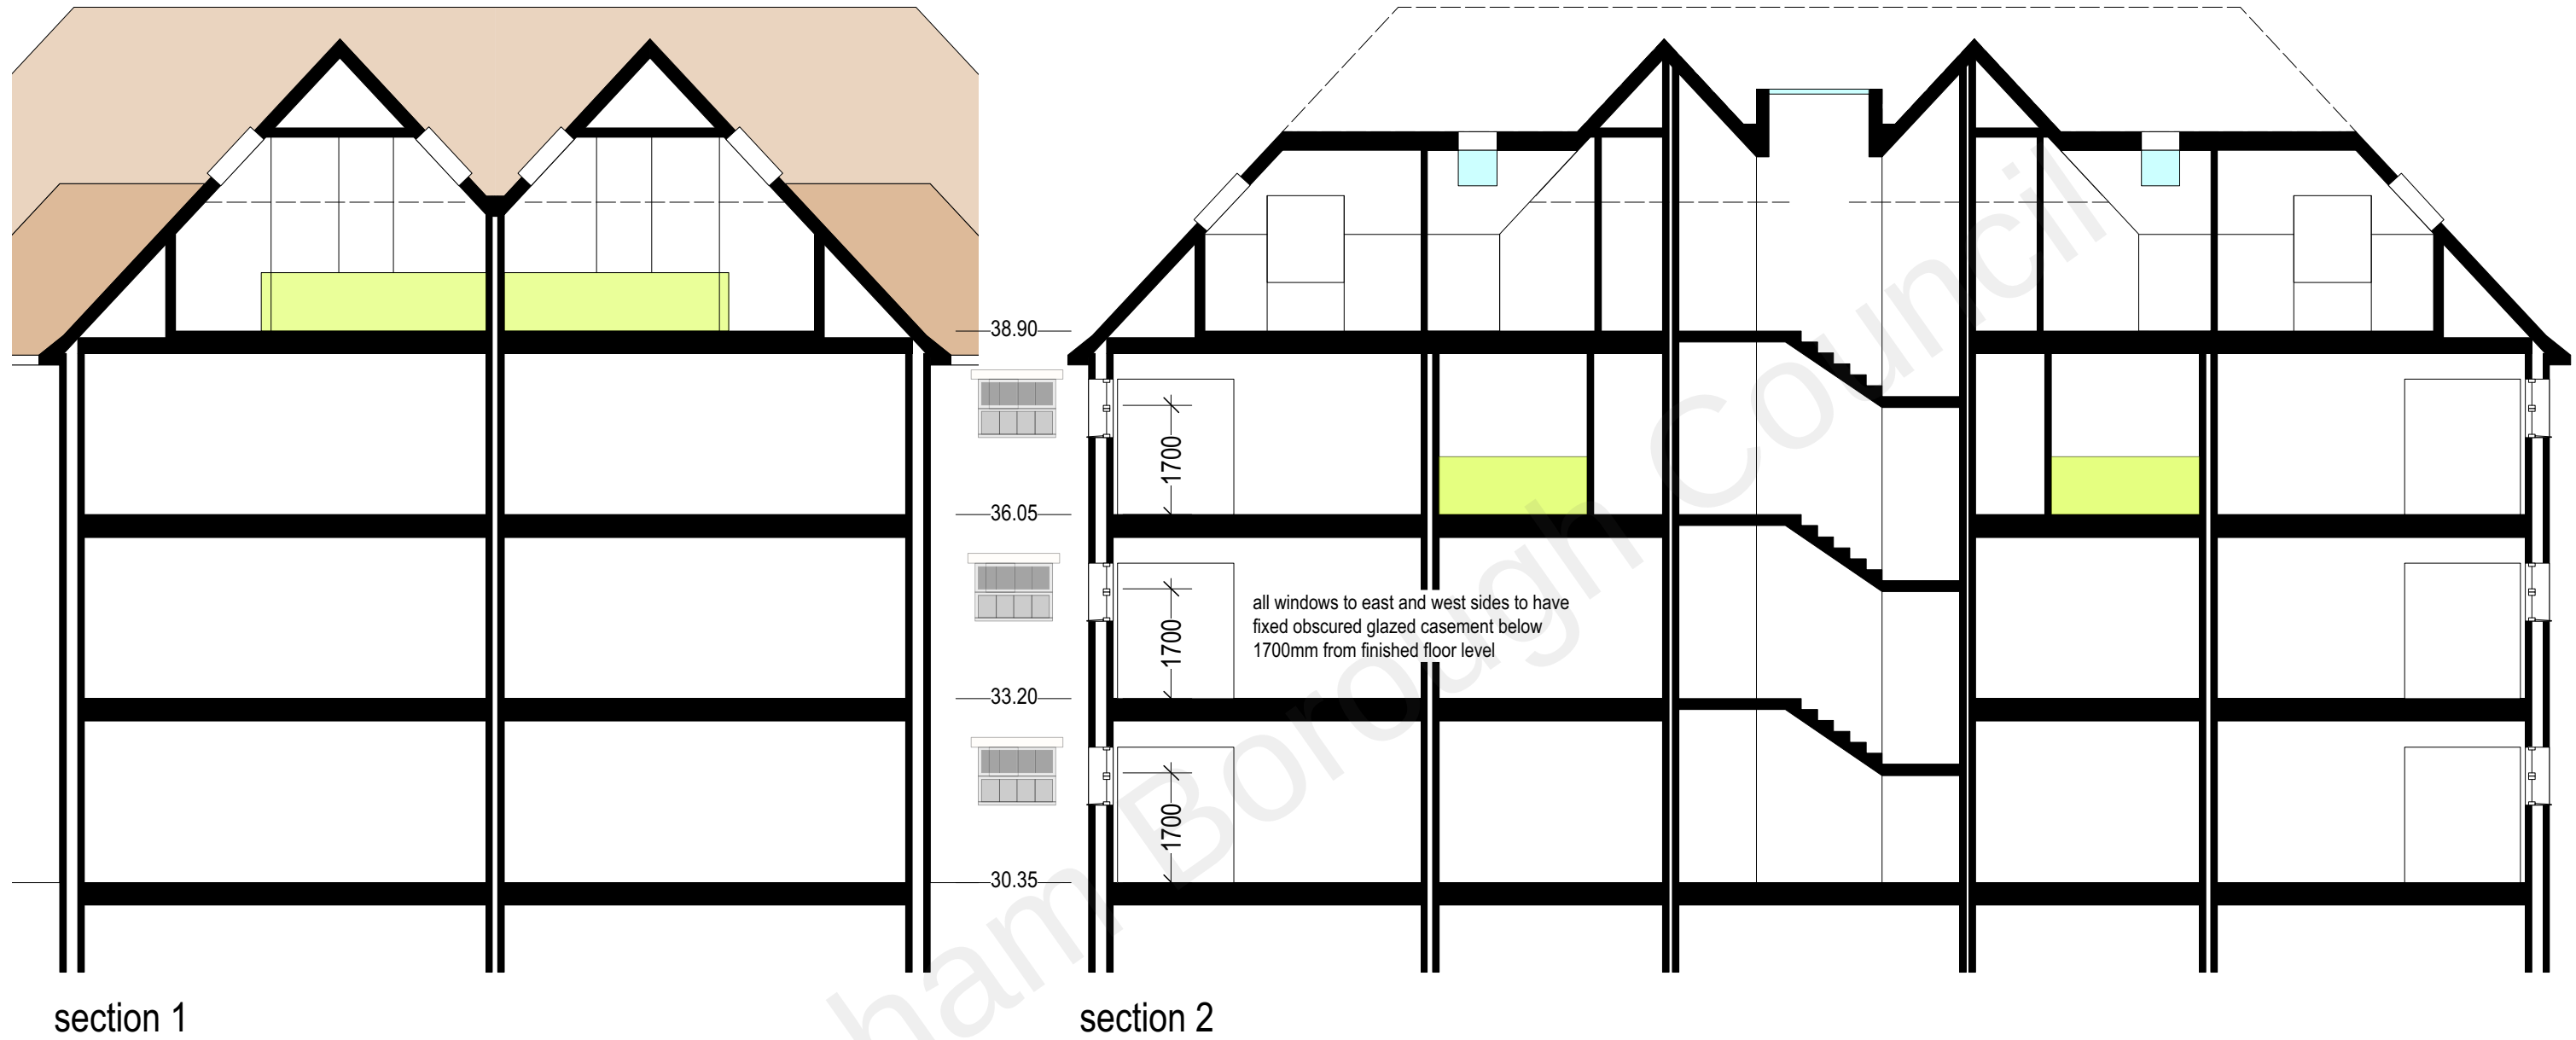

0 5

scale (m)

1-100 on A3 size reproduction

Client: Wakes

job: Milton Mount Hall Gravesend DA12 1NQ

title: proposed sections

scale: 1-100 @ A3 date July 2021 dwn. GB

drawing number, **21-18-08** rev.-