



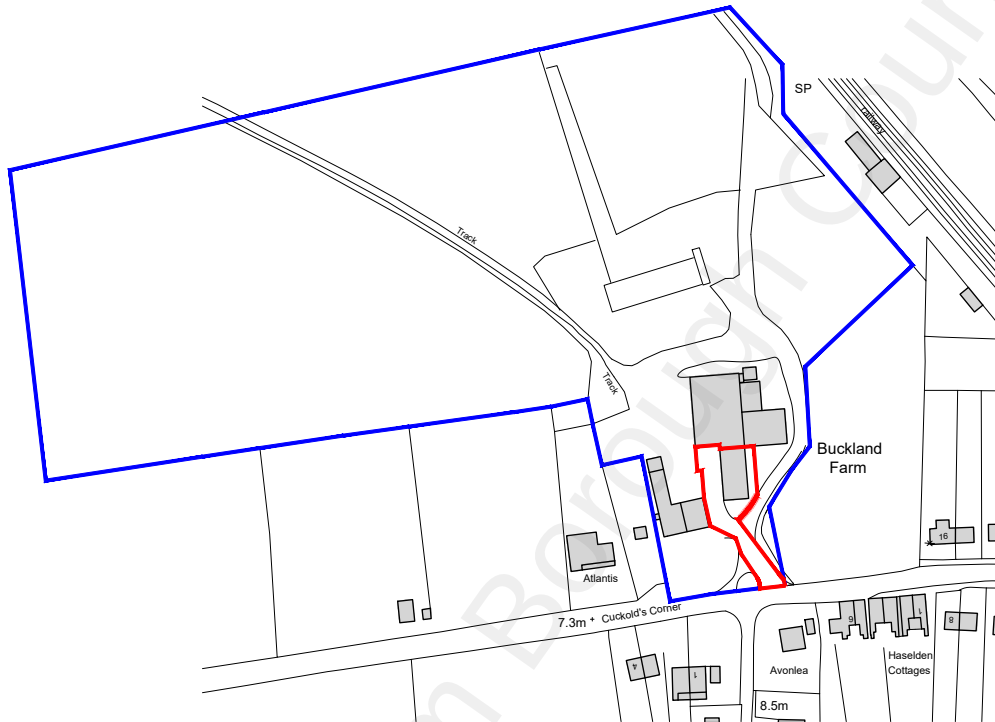

1:2500

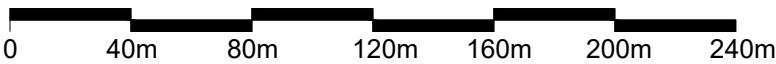

OS LICENCE NO. 100 022432

Notes:

Key:

- Planning Boundary (584.73 m²)
- Ownership Boundary



01892 831 600
www.bloomfieldsltd.co.uk
info@bloomfieldsltd.co.uk

Client:
Mr A Tickle

Site Address:
Chalk Road
Higham
ME3 7JY

Issued for Planning

Revision: B. 14.03.2022 Rev By: RB Checked By: JM

Scale: 1:2500 @ A4 Drawn By: RB Checked By: JM

Project: Buildings at Buckland Farm Date: 25.02.2022

Drawing Title:
Site Location Plan

St: | Job No: | Drawing No: | Rev:

P.2716.010.B