


POST HEAD

RAIL HEAD

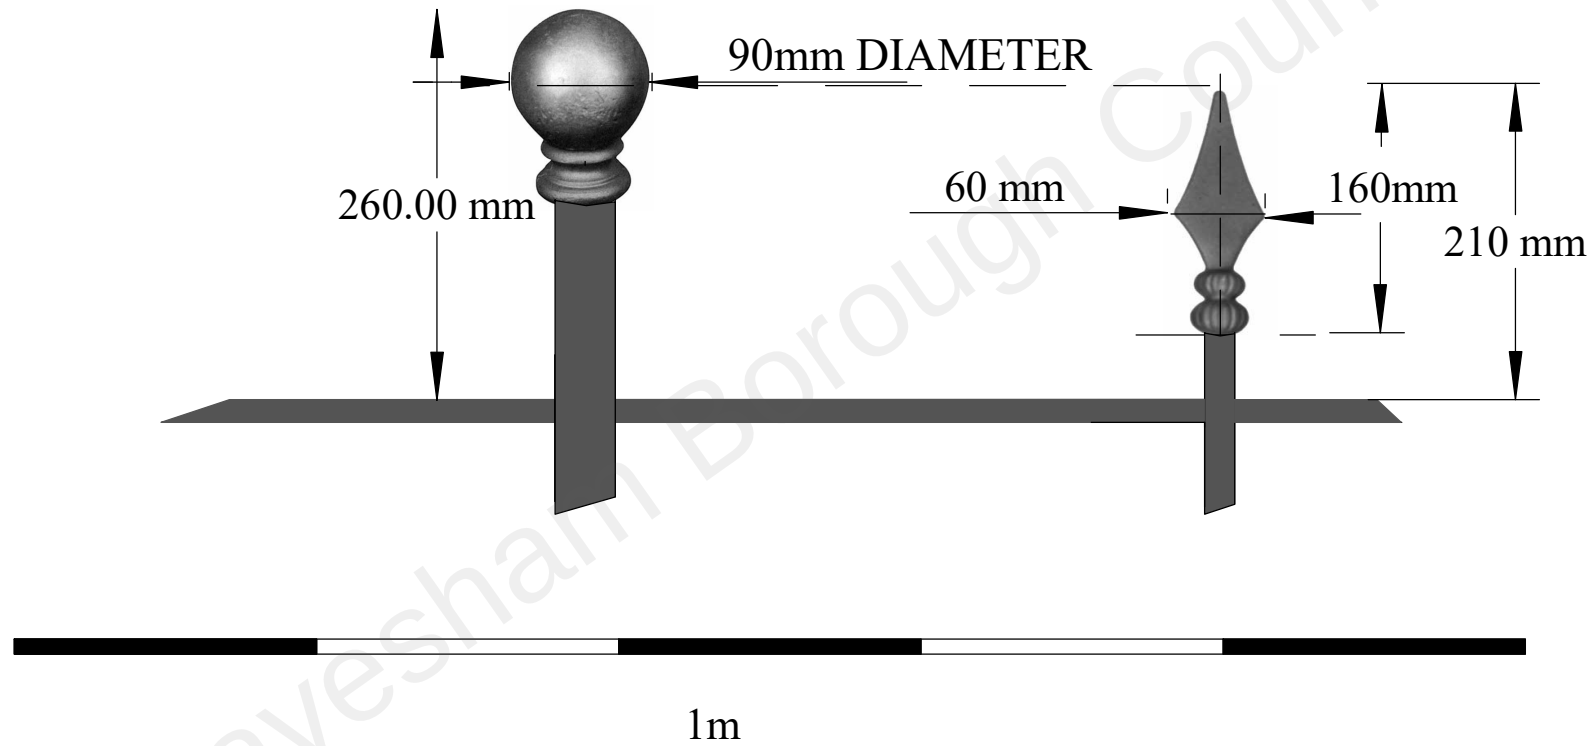

196 & 197 PARROCK STREET
POST & RAIL HEAD DETAIL

Scale 1:5@A4

Drawing Number	Revision	Date
PS 031	0	01/03/2022