



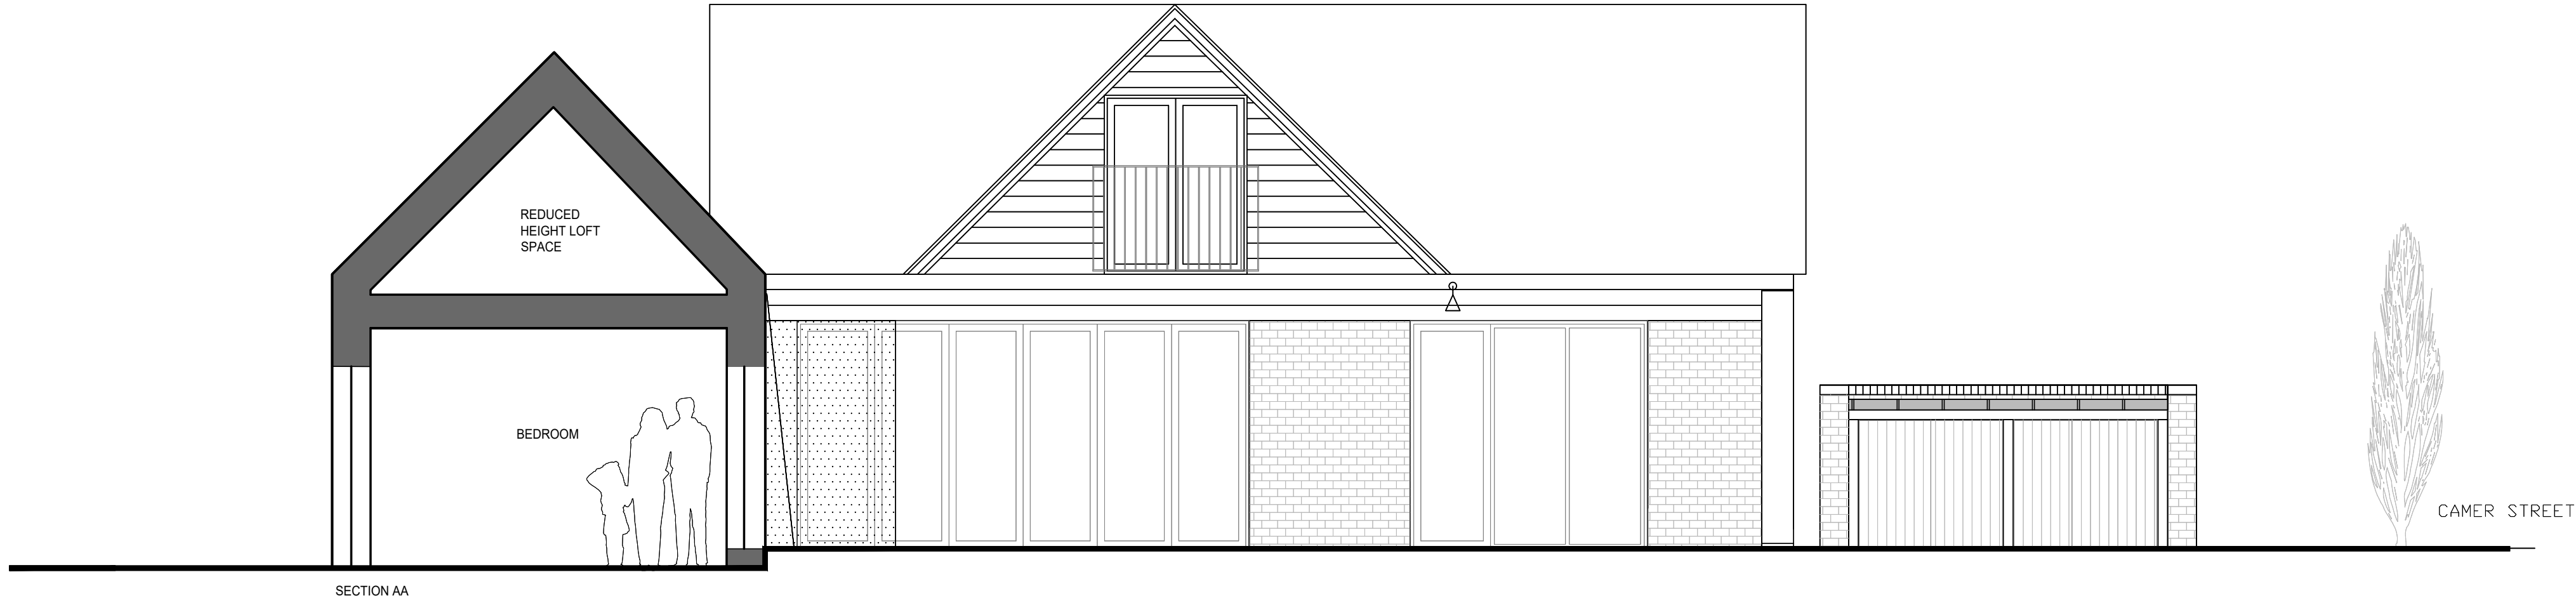

01 - PROPOSED SECTION AA

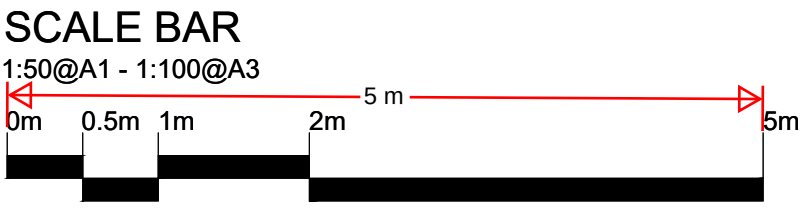

revision date amendment

 KNOWLES WHITTINGHAM LTD www.knowleswhittingham.co.uk katie@knowleswhittingham.co.uk frances@knowleswhittingham.com	KNOWLES WHITTINGHAM - Do not scale from this drawing - All dimensions to be checked on site by the Contractor - And such dimensions to be their responsibility - Report all drawing errors and omissions to the Architect - All dimensions in millimeters unless noted otherwise - if in doubt ask Contract Administrator		
job title CAMER STUDIO, CAMER STREET, MEOPHAM			
drawing title/location PROPOSED SECTION			
status		PLANNING	
scale		1:50 @ A1 1:100 @ A3	
job no		element	drawing no.
A0223		PL	114
		--	--