

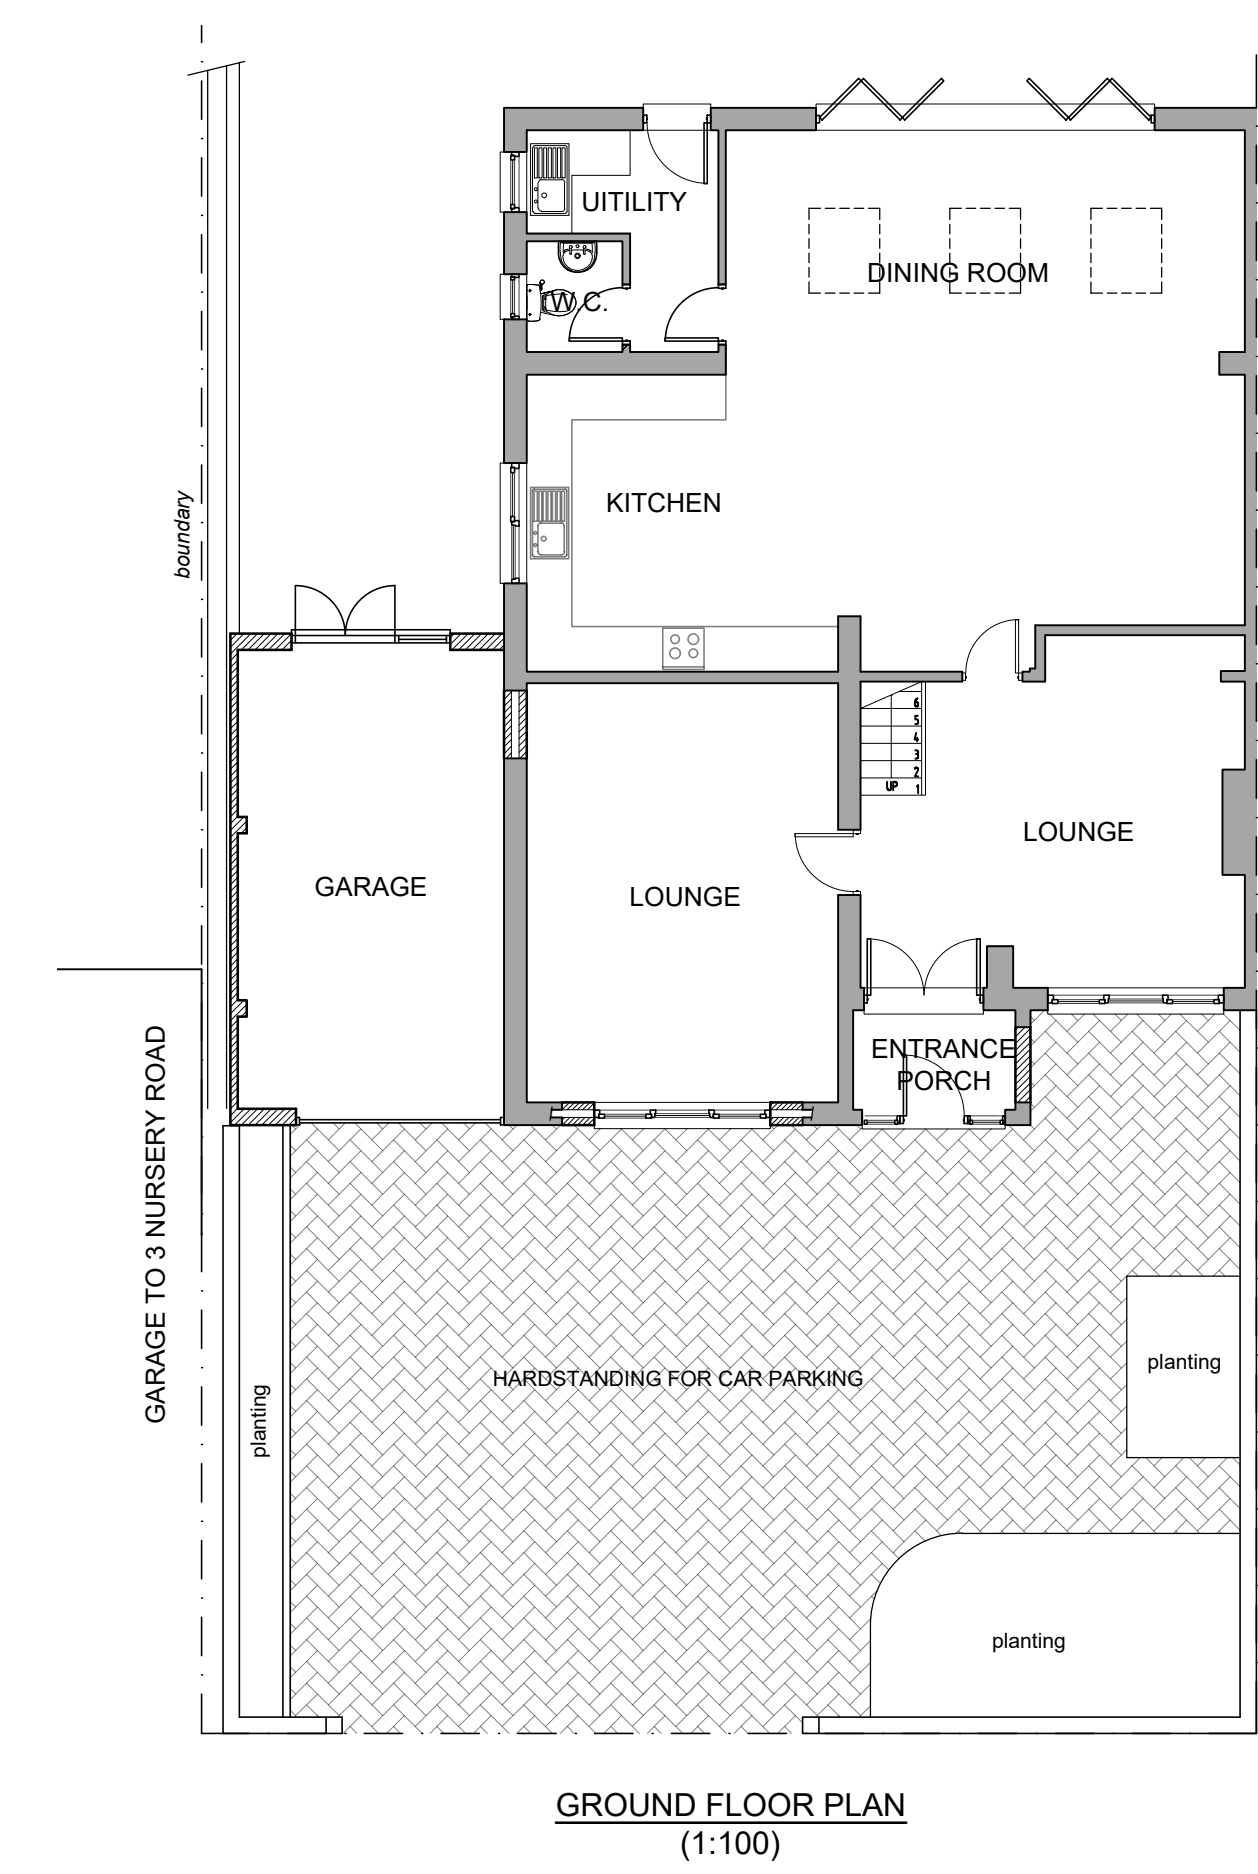
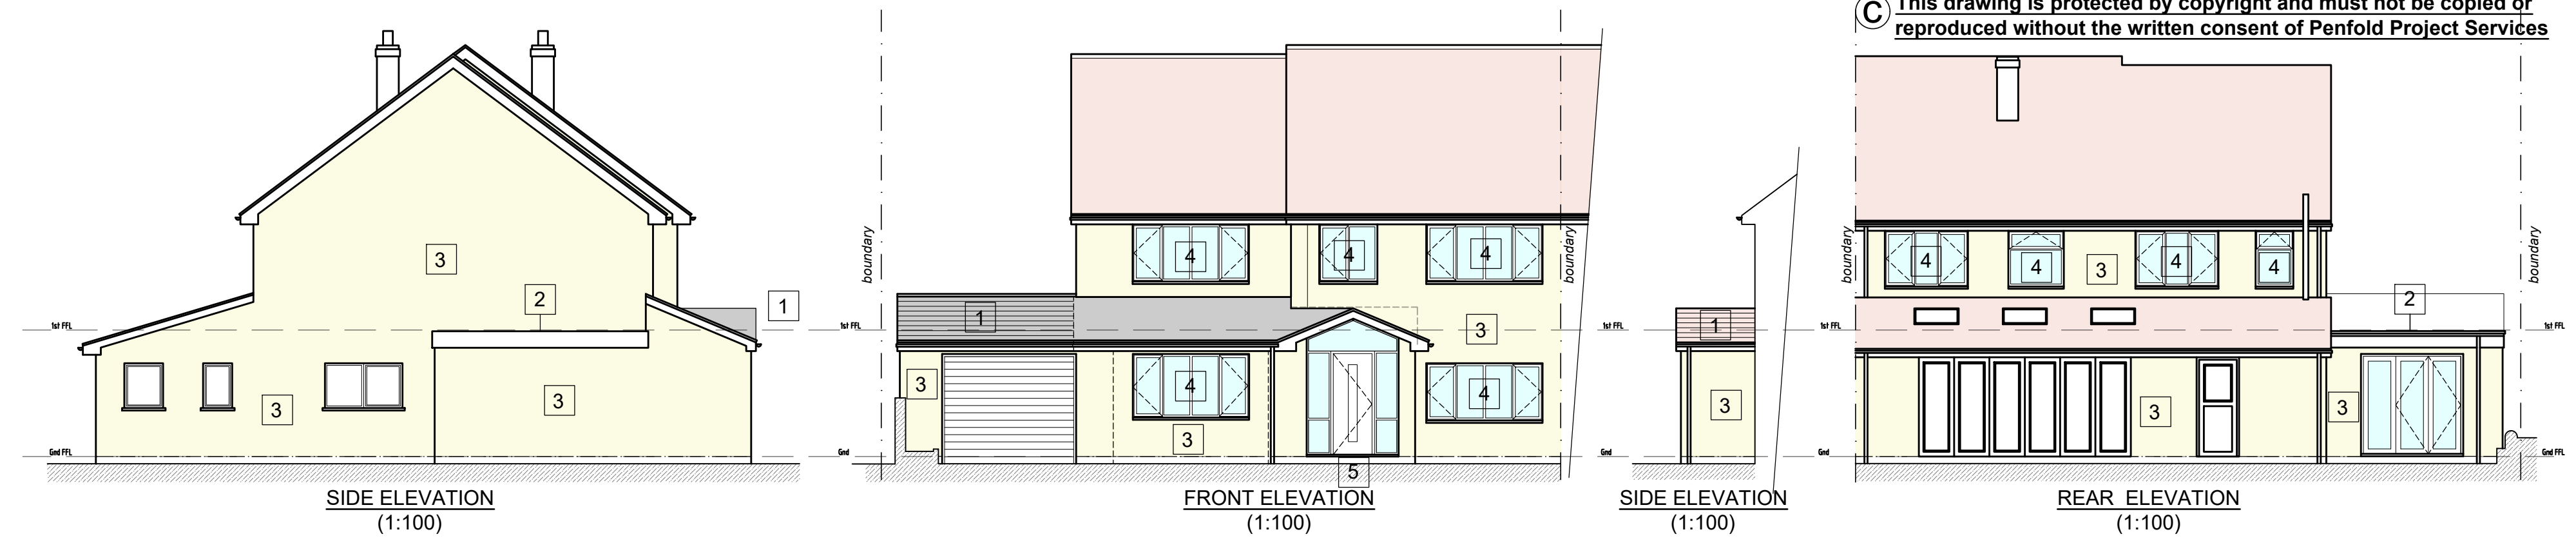


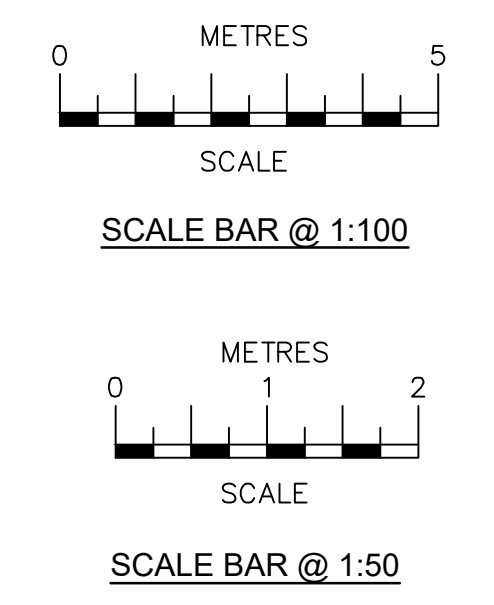

- MATERIALS**
- 1 PITCHED ROOF - BLACK REDLAND CAMBRIAN SLATE OR SIMILAR TILES
 - 2 ROOF - SINGLE PLY MEMBRANE OR FELT TO FLAT ROOF
 - 3 WALLS - SELF COLOURED RENDER
 - 4 WINDOWS - COLOURED uPVC
 - 5 ENTRANCE DOOR - COLOURED COMPOSITE DOOR

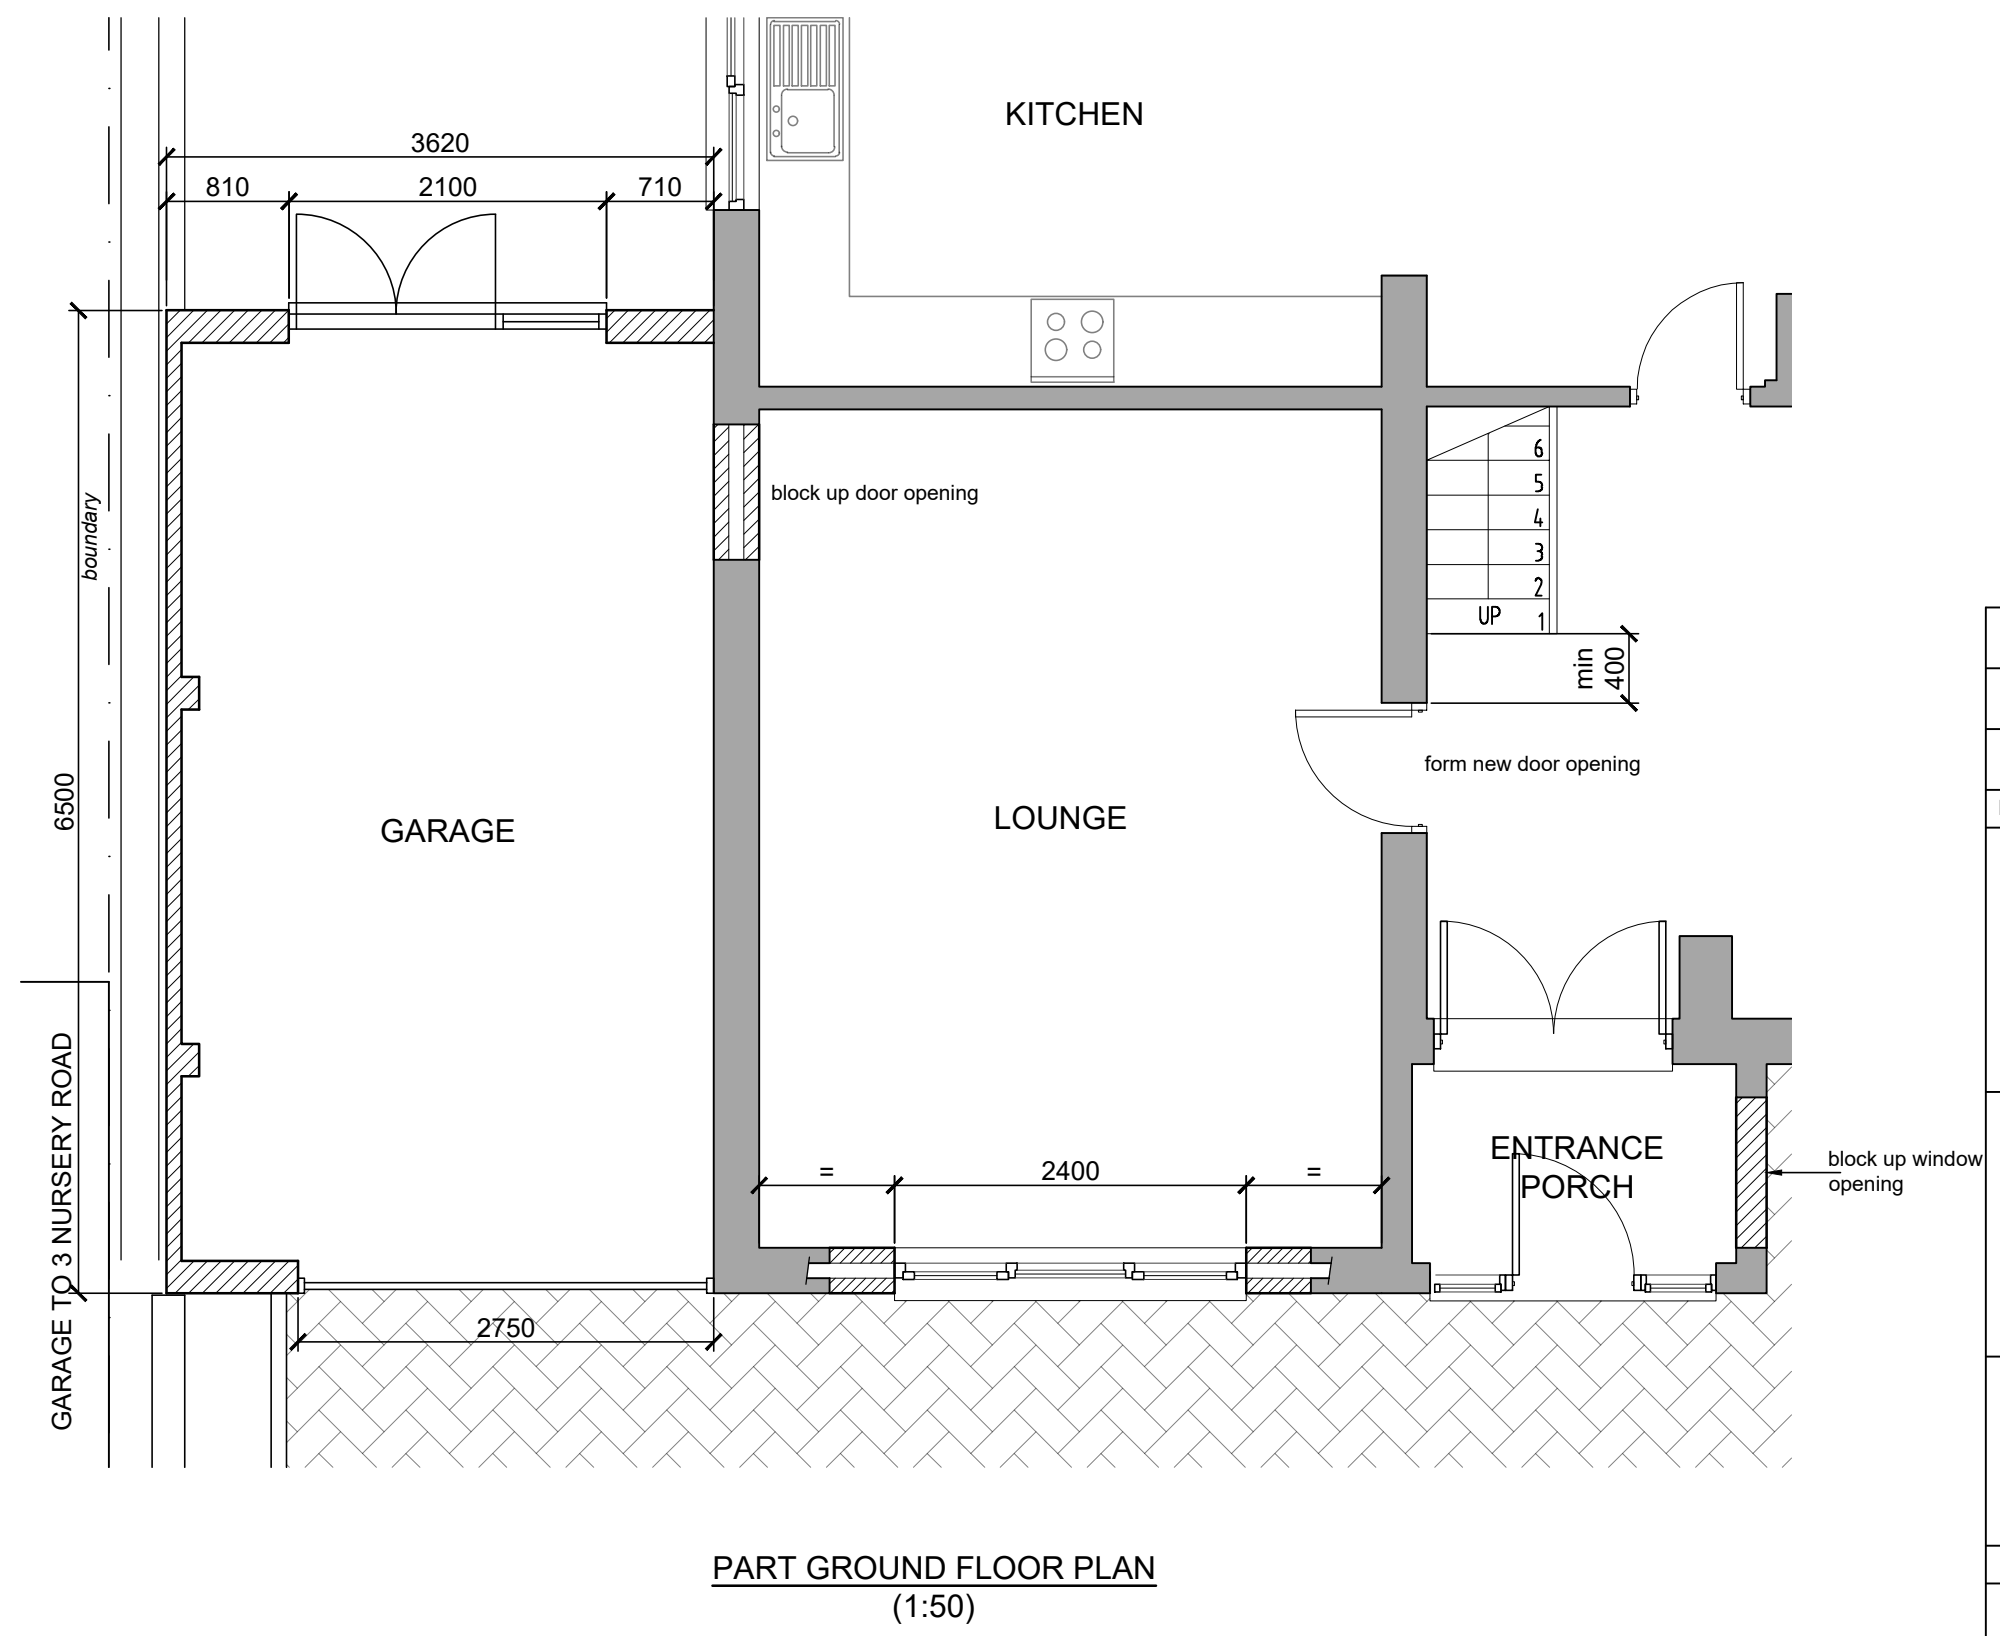

Date	No	Revision
Penfold Project Services		
Epmarket, Wrotham Road, Meopham, Kent, DA13 0JH Telephone: 01474 816690 e-mail: apenfold448@btinternet.com		
Job Title: 1 EDIVA ROAD MEOPHAM KENT DA13 0NA		
Dwg Title: PLANS AND ELEVATIONS AS PROPOSED		
Scale: 1:50 & 1:100 @ A2		
Dwg No.: 02		
Date: March 2023		