
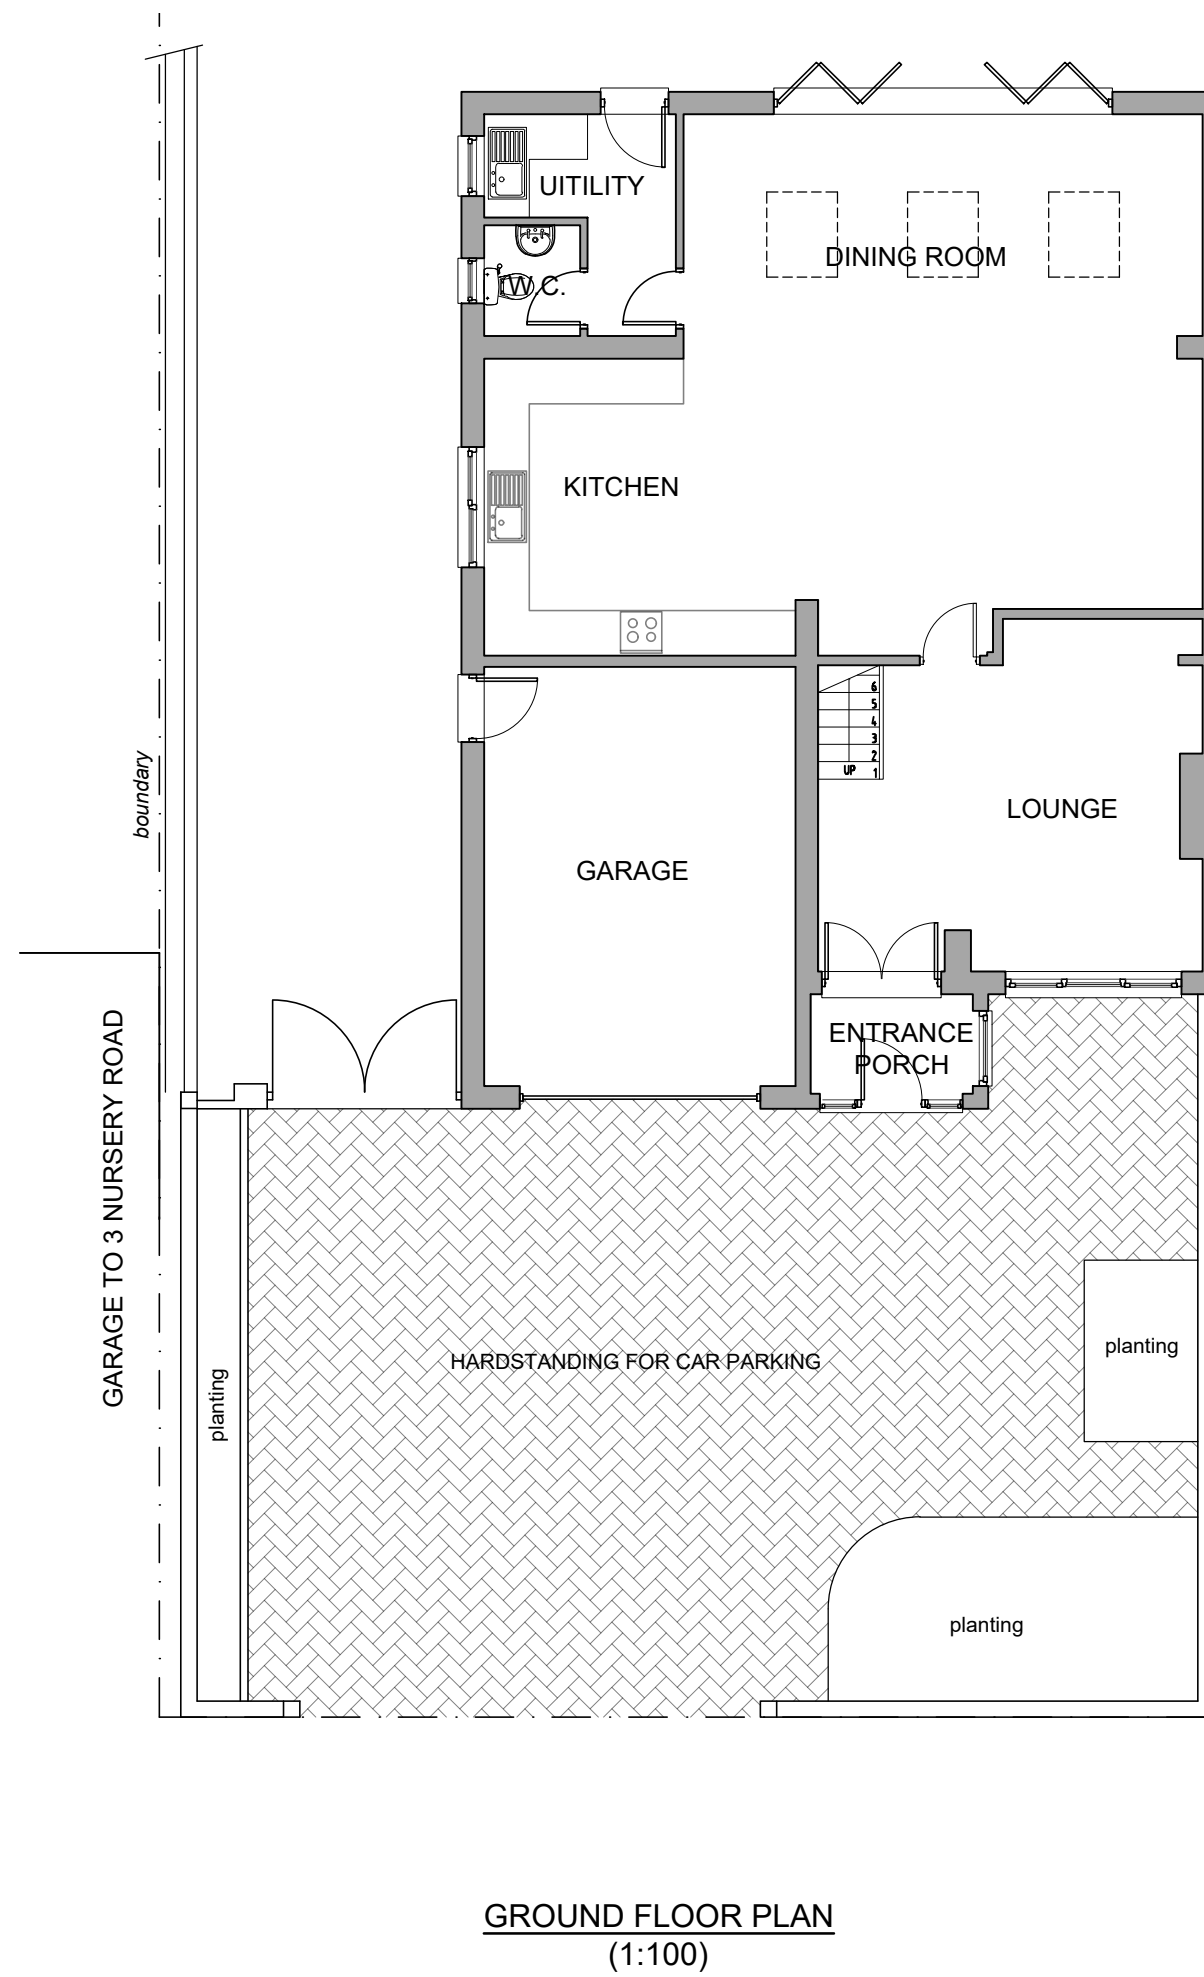


SCALE

SCALE BAR @ 1:100

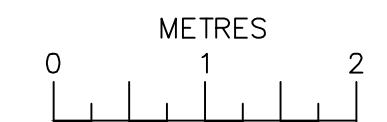

SCALE

SCALE BAR @ 1:50

Date	No	Revision
Penfold Project Services		
Epmarket, Wrotham Road, Meopham, Kent, DA13 0JH Telephone: 01474 816690 e-mail: apenfold448@btinternet.com		
Job Title:	1 EDIVA ROAD MEOPHAM KENT DA13 0NA	
Dwg Title:	PLANS AND ELEVATIONS AS EXISTING	
Scale:	100 @ A2	
Dwg No.:	01	
Date:	March 2023	