


THONG LANE

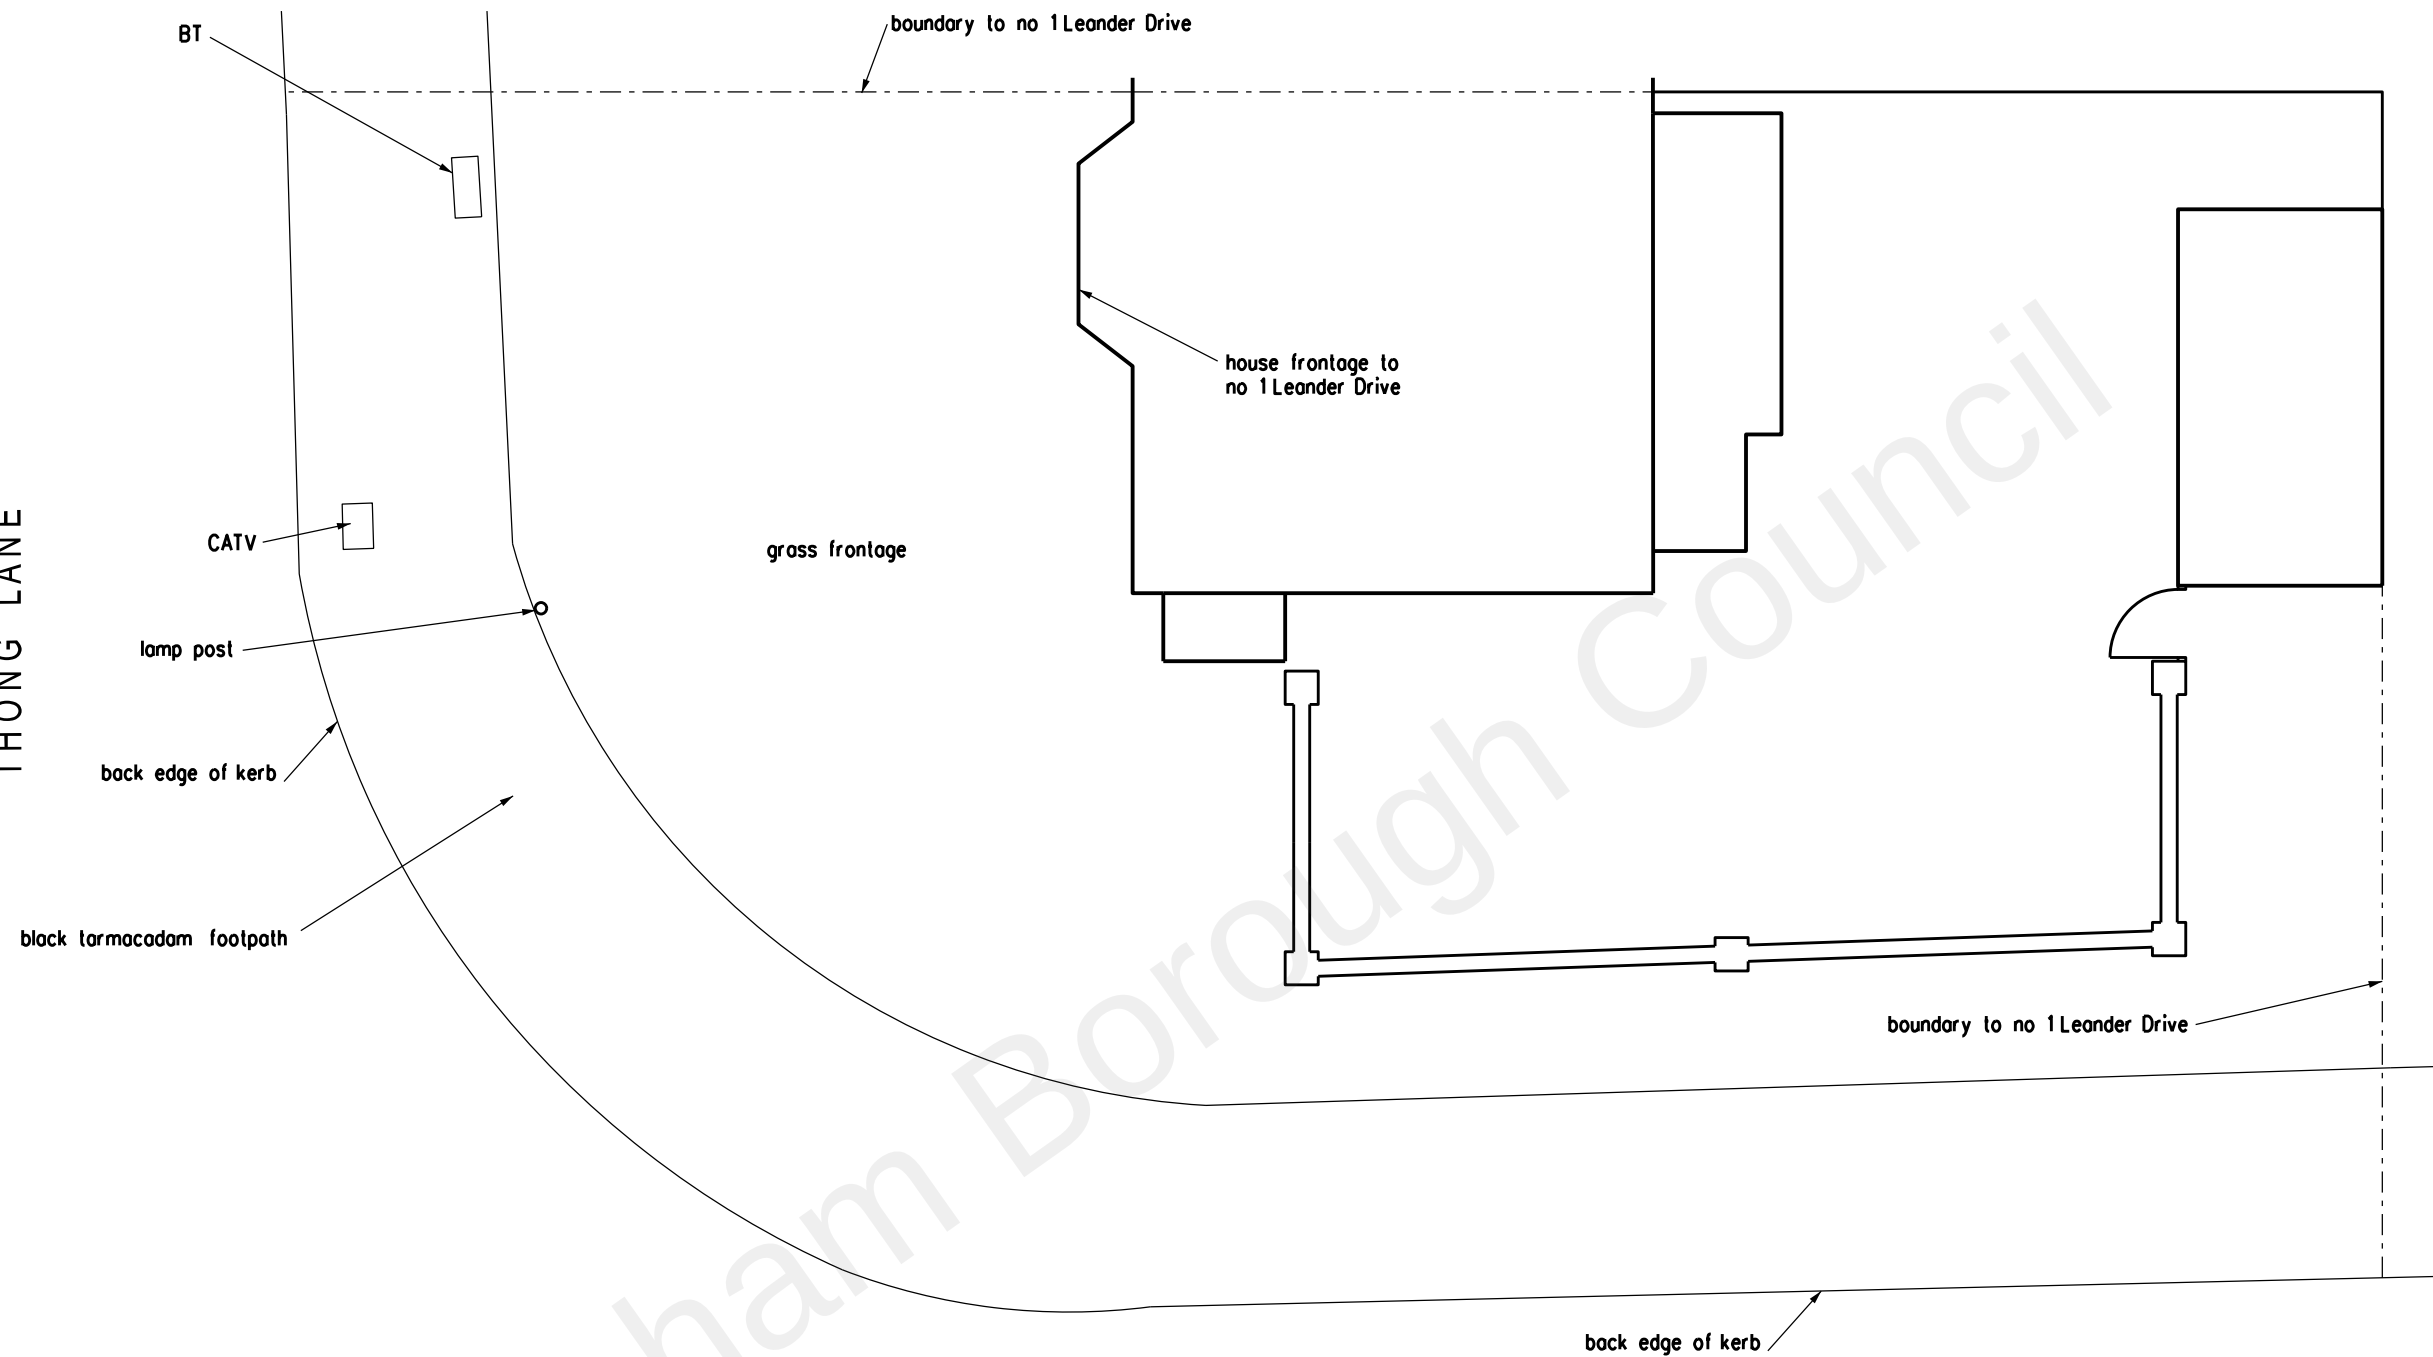

LEANDER DRIVE

PLANNING APPLICATION



ARCHITECT
TAARCHITECTS
11 JOYDENS WOOD ROAD BEXLEY
KENT DA5 2HS Tel 07905 130591
ta140256@googlemail.com

JOB
PROPOSED CREATION OF
VEHICULAR ACCESS AND
HARDSTANDING TO FRONTAGE
AT 1 LEANDER DRIVE
GRAVESEND KENT DA12 4NF

DRAWING
EXISTING FRONTAGE PLAN

REVISION	DATE
SCALE 1:100 AT A3	JUNE 2022
DRAWING NO. JP/11	