




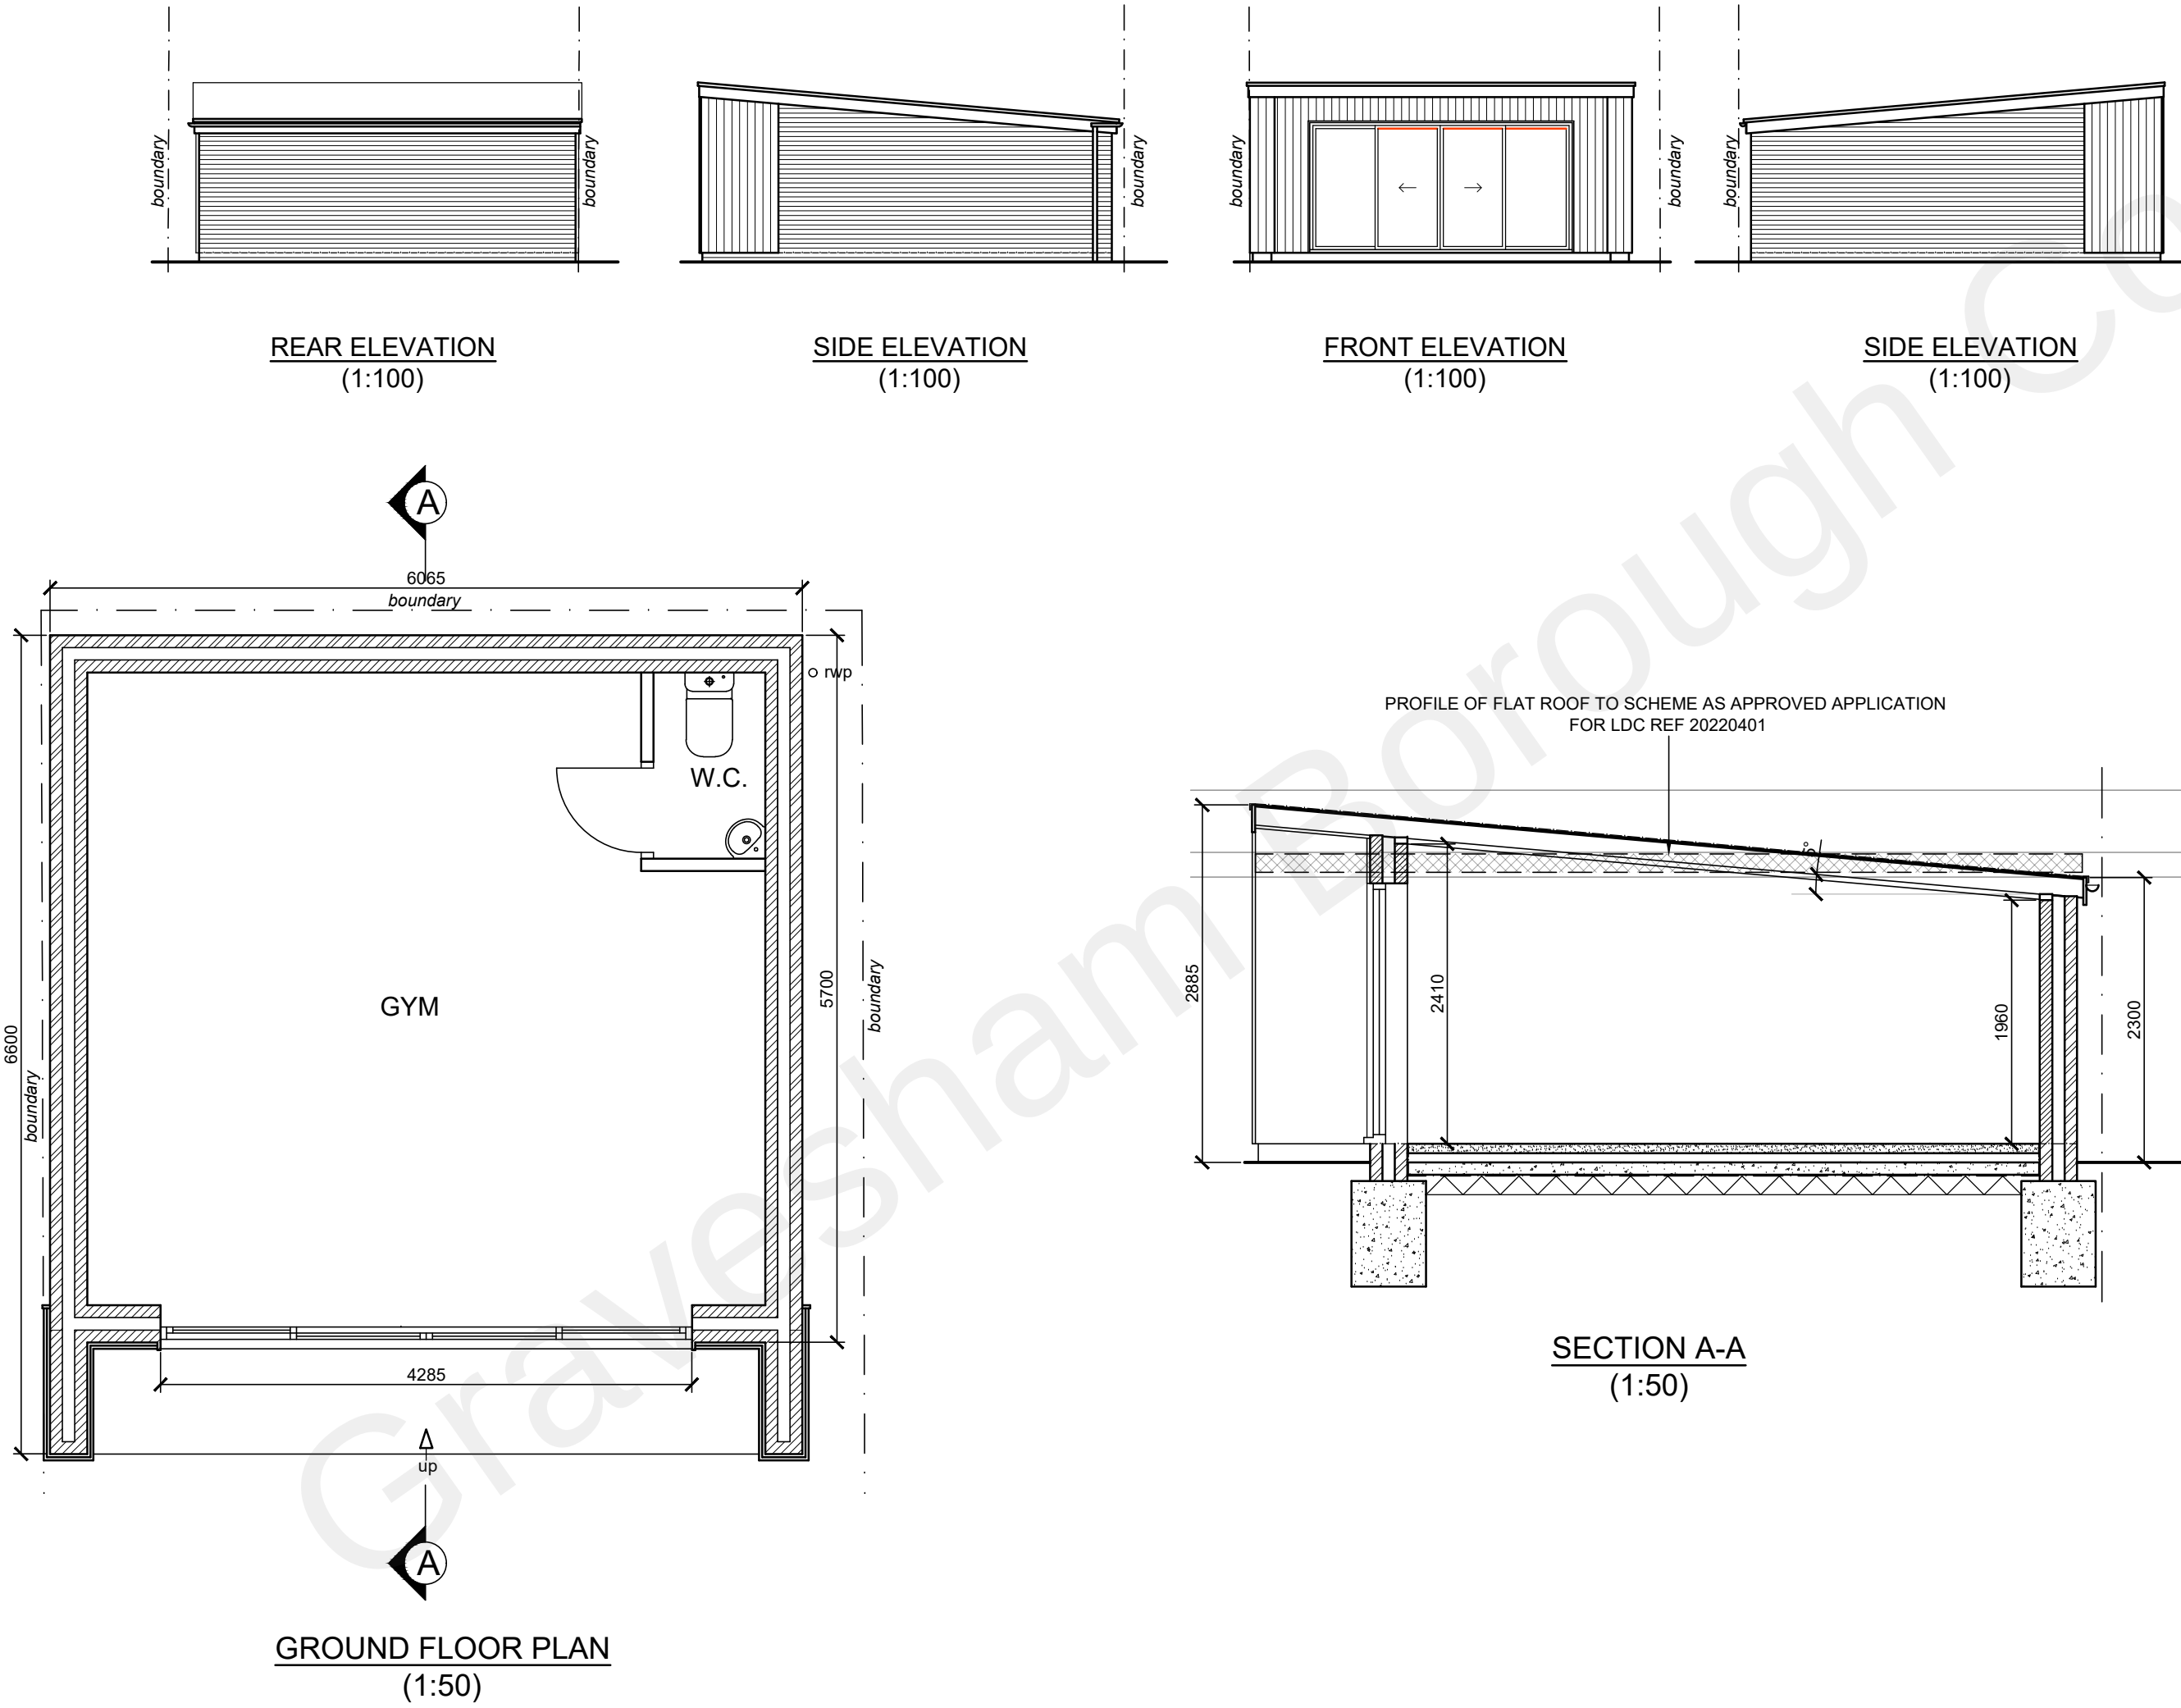

- MATERIALS**
- ROOF - SINGLE PLY MEMBRANE
- WALLS - FACING BRICKWORK WITH TIMBER CLADDING TO FRONT AND PART SIDE ELEVATIONS
- DOORS - COLOURED uPVC TO MATCH MAIN DWELLING

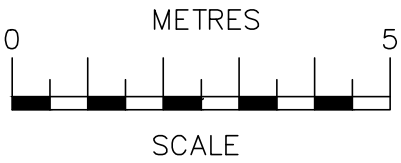

SCALE BAR @ 1:100

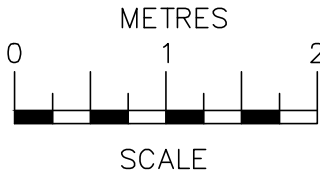

SCALE BAR @ 1:50

24/05/22	B	Pitch of roof altered
16/05/22	A	Pitch of roof altered
Date	No	Revision
Penfold Project Services		
Epmarket, Wrotham Road, Meopham, Kent, DA13 0JH Telephone: 01474 816690 e-mail: apenfold448@btinternet.com		
Job Title:	21 GRANGE ROAD GRAVESEND KENT DA11 0ET	
Dwg Title:	PLANS, ELEVATIONS & SECTION AS PROPOSED	
Scale:	1:50 & 1:100 @ A2	
Dwg No.:	02B	
Date:	April 2022	