



|       |   |
|-------|---|
| Notes |   |
|       | All dimensions shown are in millimeters unless otherwise stated. Only figured dimension to be taken from this drawing and not scaled dimensions. |

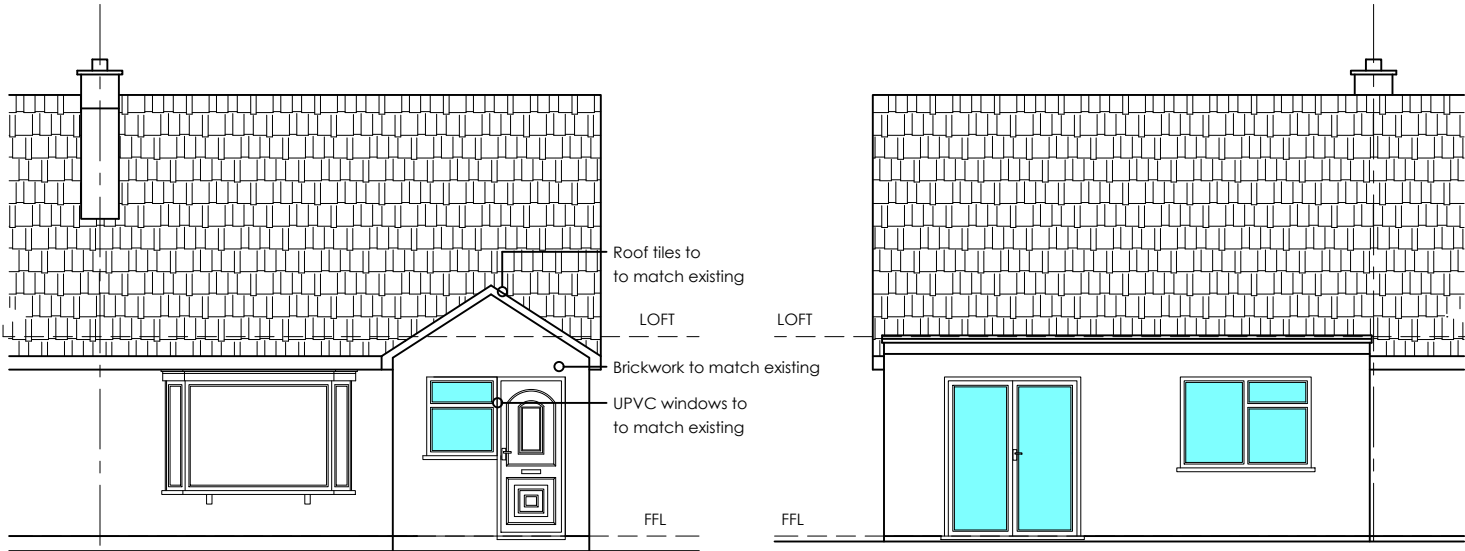


PROPOSED FRONT SIDE ELEVATION


PROPOSED REAR SIDE ELEVATION

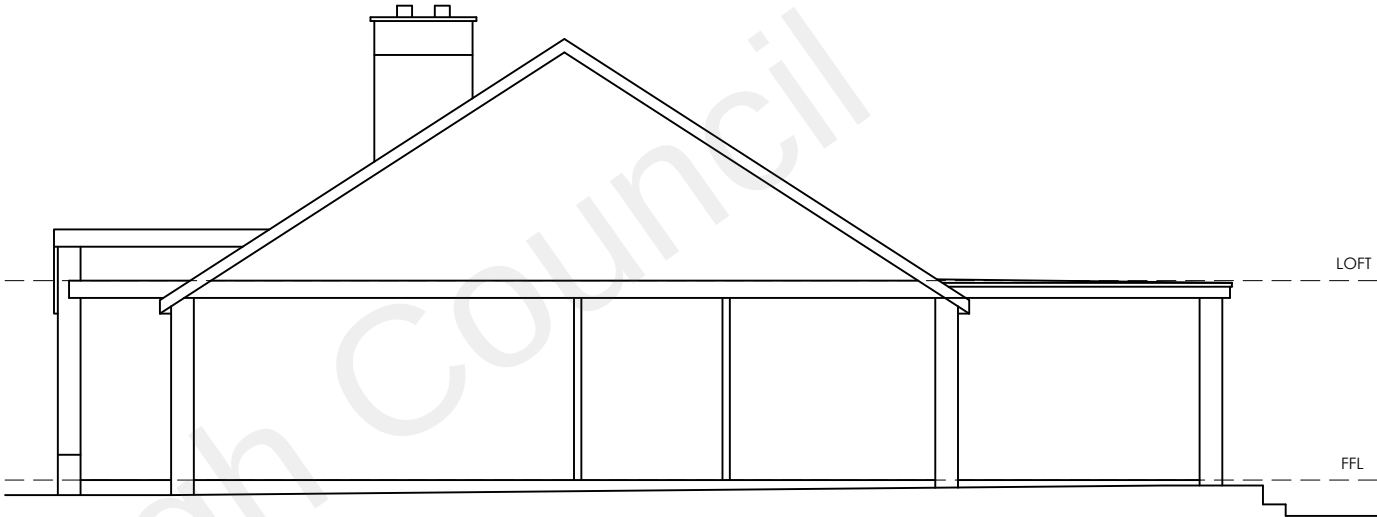

PROPOSED RIGHT SIDE SECTION

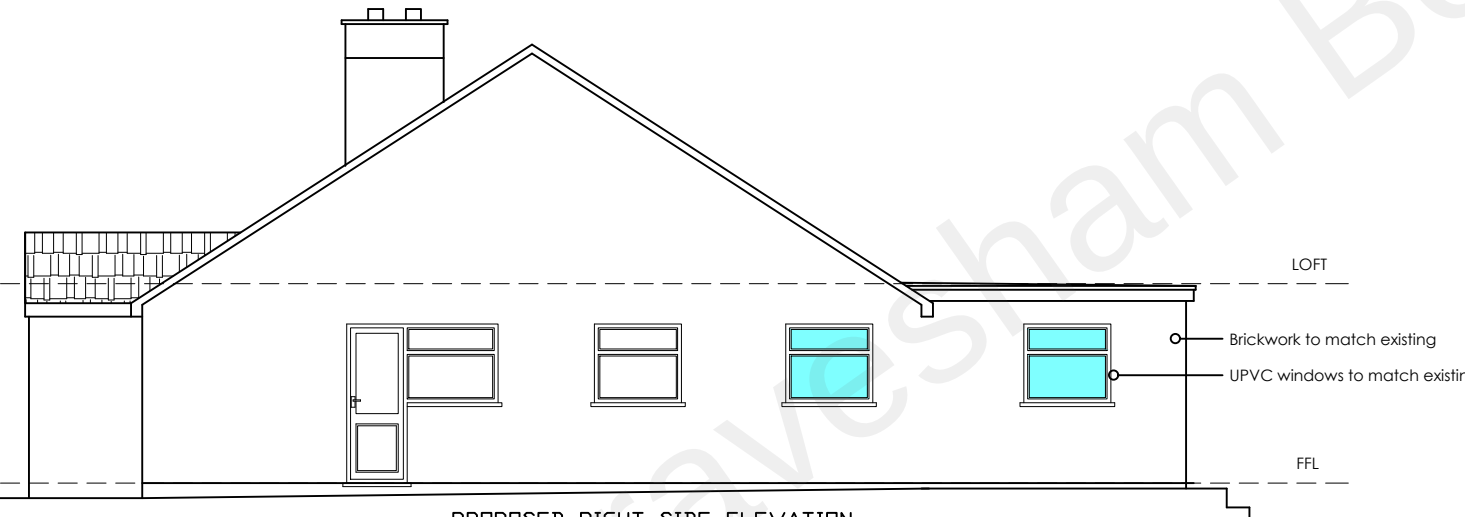

PROPOSED RIGHT SIDE ELEVATION

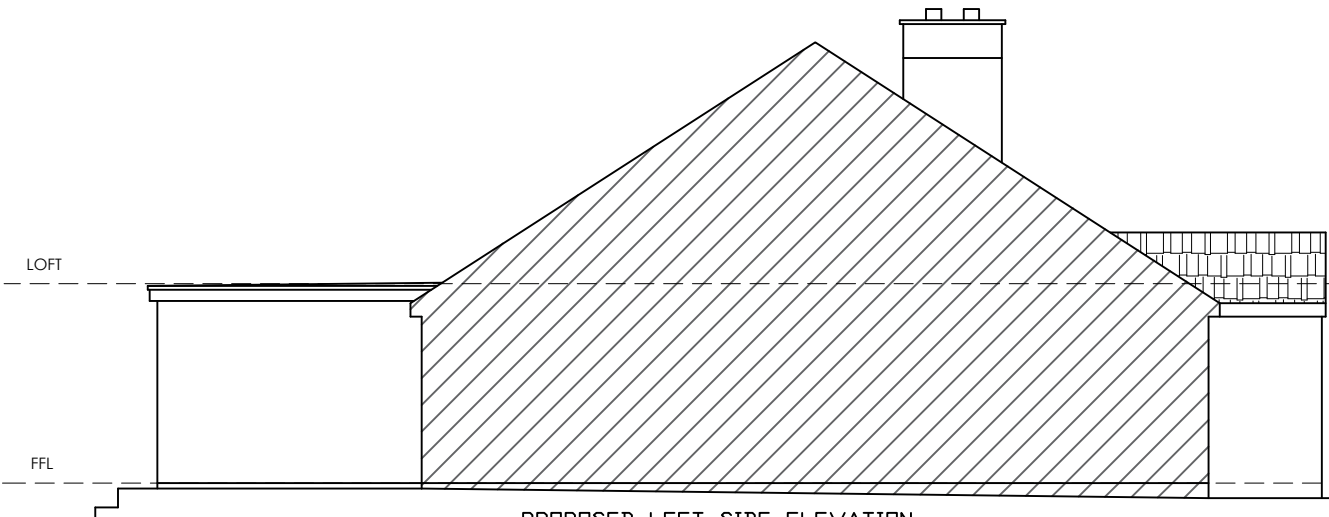

PROPOSED LEFT SIDE ELEVATION



|                                                                                     |  |      |   |           |                                                                                       |  |
|-------------------------------------------------------------------------------------|--|------|---|-----------|---------------------------------------------------------------------------------------|--|
| Project: PROPOSED REAR EXTENSION<br>2 Danes Close, Northfleet<br>Gravesend DA11 8EU |  |      |                                 |           |  |  |
| CLIENT: Mila Mckerell                                                               |  |      | DATE:   | 07-02-23  |                                                                                       |  |
|                                                                                     |  |      | CHECKED BY:   | TA        |                                                                                       |  |
| REV:                                                                                |  | Date | SCALE:   | 1:100 @A3 |                                                                                       |  |
|                                                                                     |  |      |   |           |                                                                                       |  |
|                                                                                     |  |      | DRAWN BY:   | TA        |                                                                                       |  |
|                                                                                     |  |      | PROPOSED ELEVATION & SECTION                                                                                         |           | 230212-21                                                                             |  |
|                                                                                     |  |      |   |           |                                                                                       |  |
|                                                                                     |  |      | © This drawing and the building work illustrated are copyright and may not be reproduced without written permission. |           | REV:                                                                                  |  |

Loft conversion & Extension Specialists 07815559217 / 02077121486