
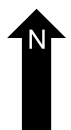
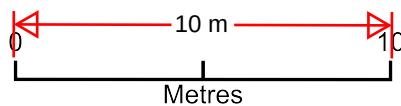


22 Thong Lane

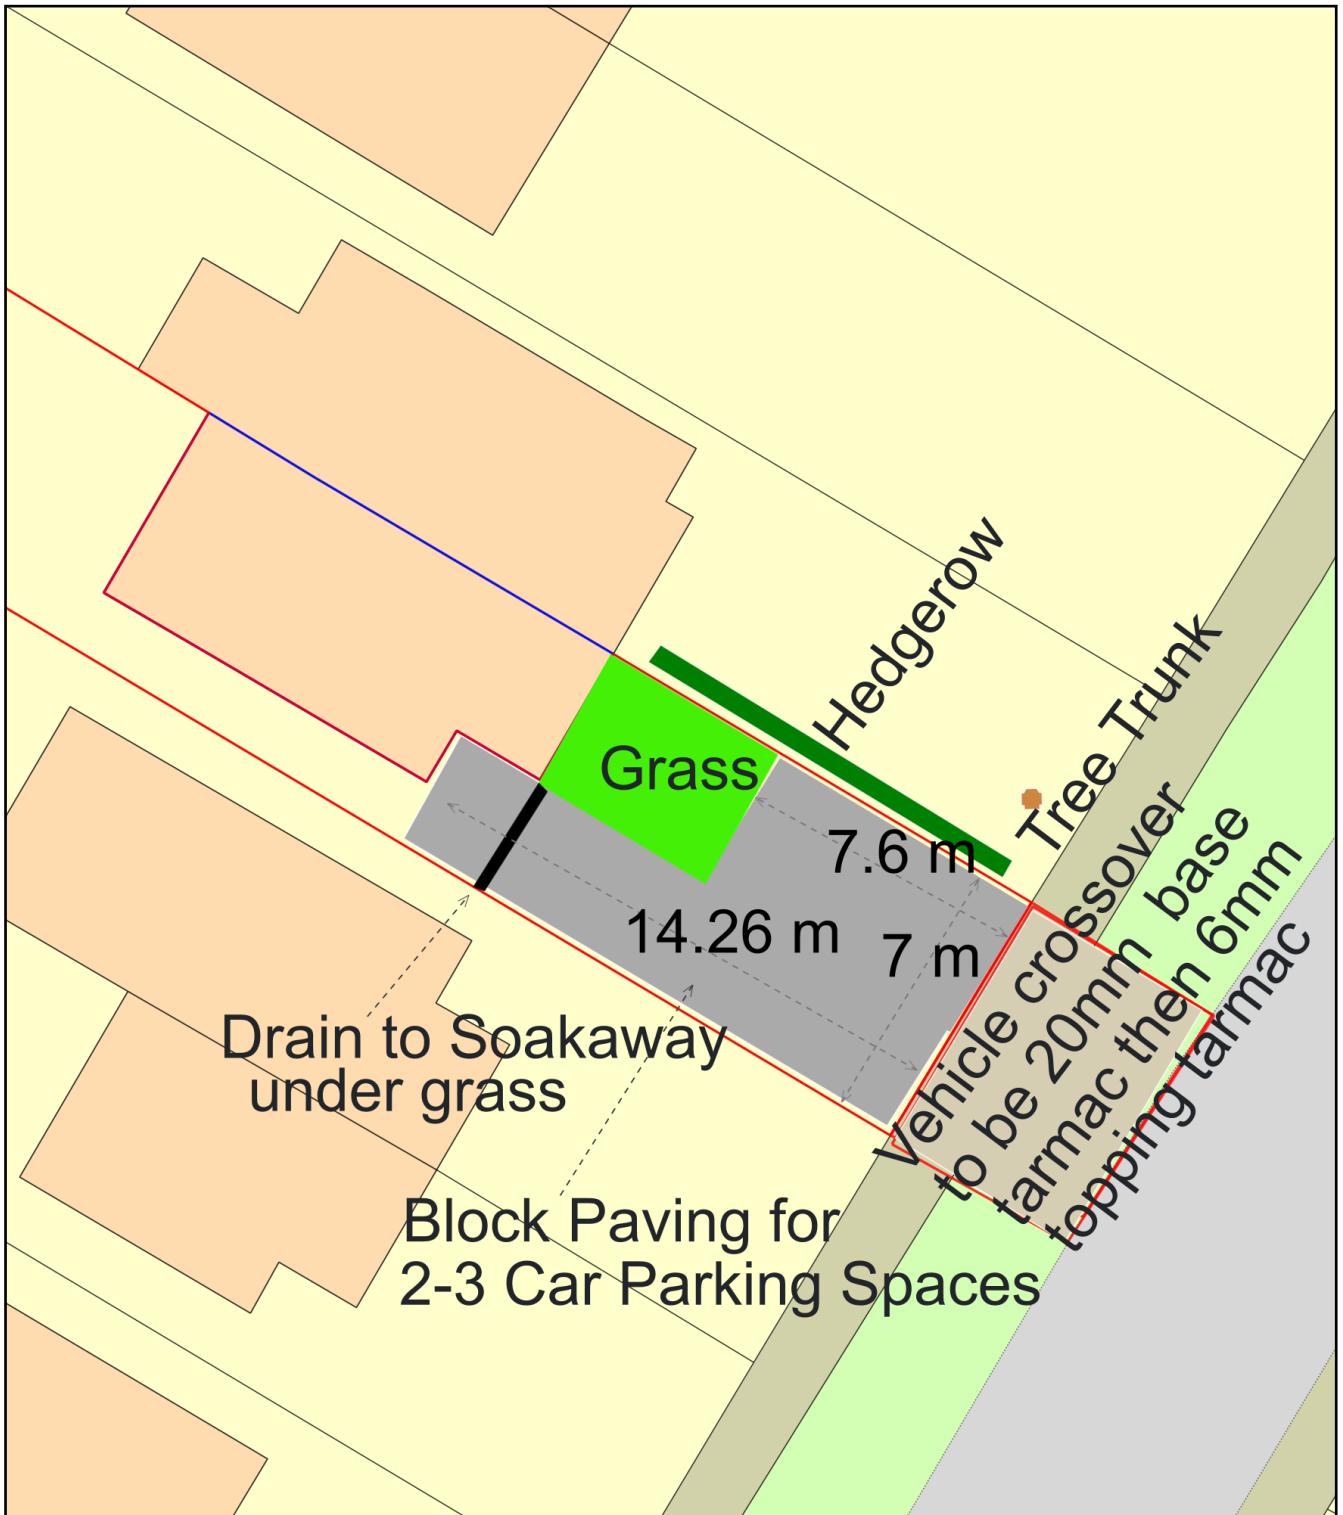

Plan Produced for: Sophie Lewis

Date Produced: 22 Nov 2023

Plan Reference Number: TQRQM23326201919825

Scale: 1:200 @ A4